CONTRACT NO. 63024				
F.A. RTE.	SECTION	COUNTY	TOTAL SHEETS	SHEET NO.
2552	00-00114-00-PV	DuPage	563	520
STA.		TO STA.		
FED. ROAD DIST. NO.		ILLINOIS	FED. AID PROJECT	

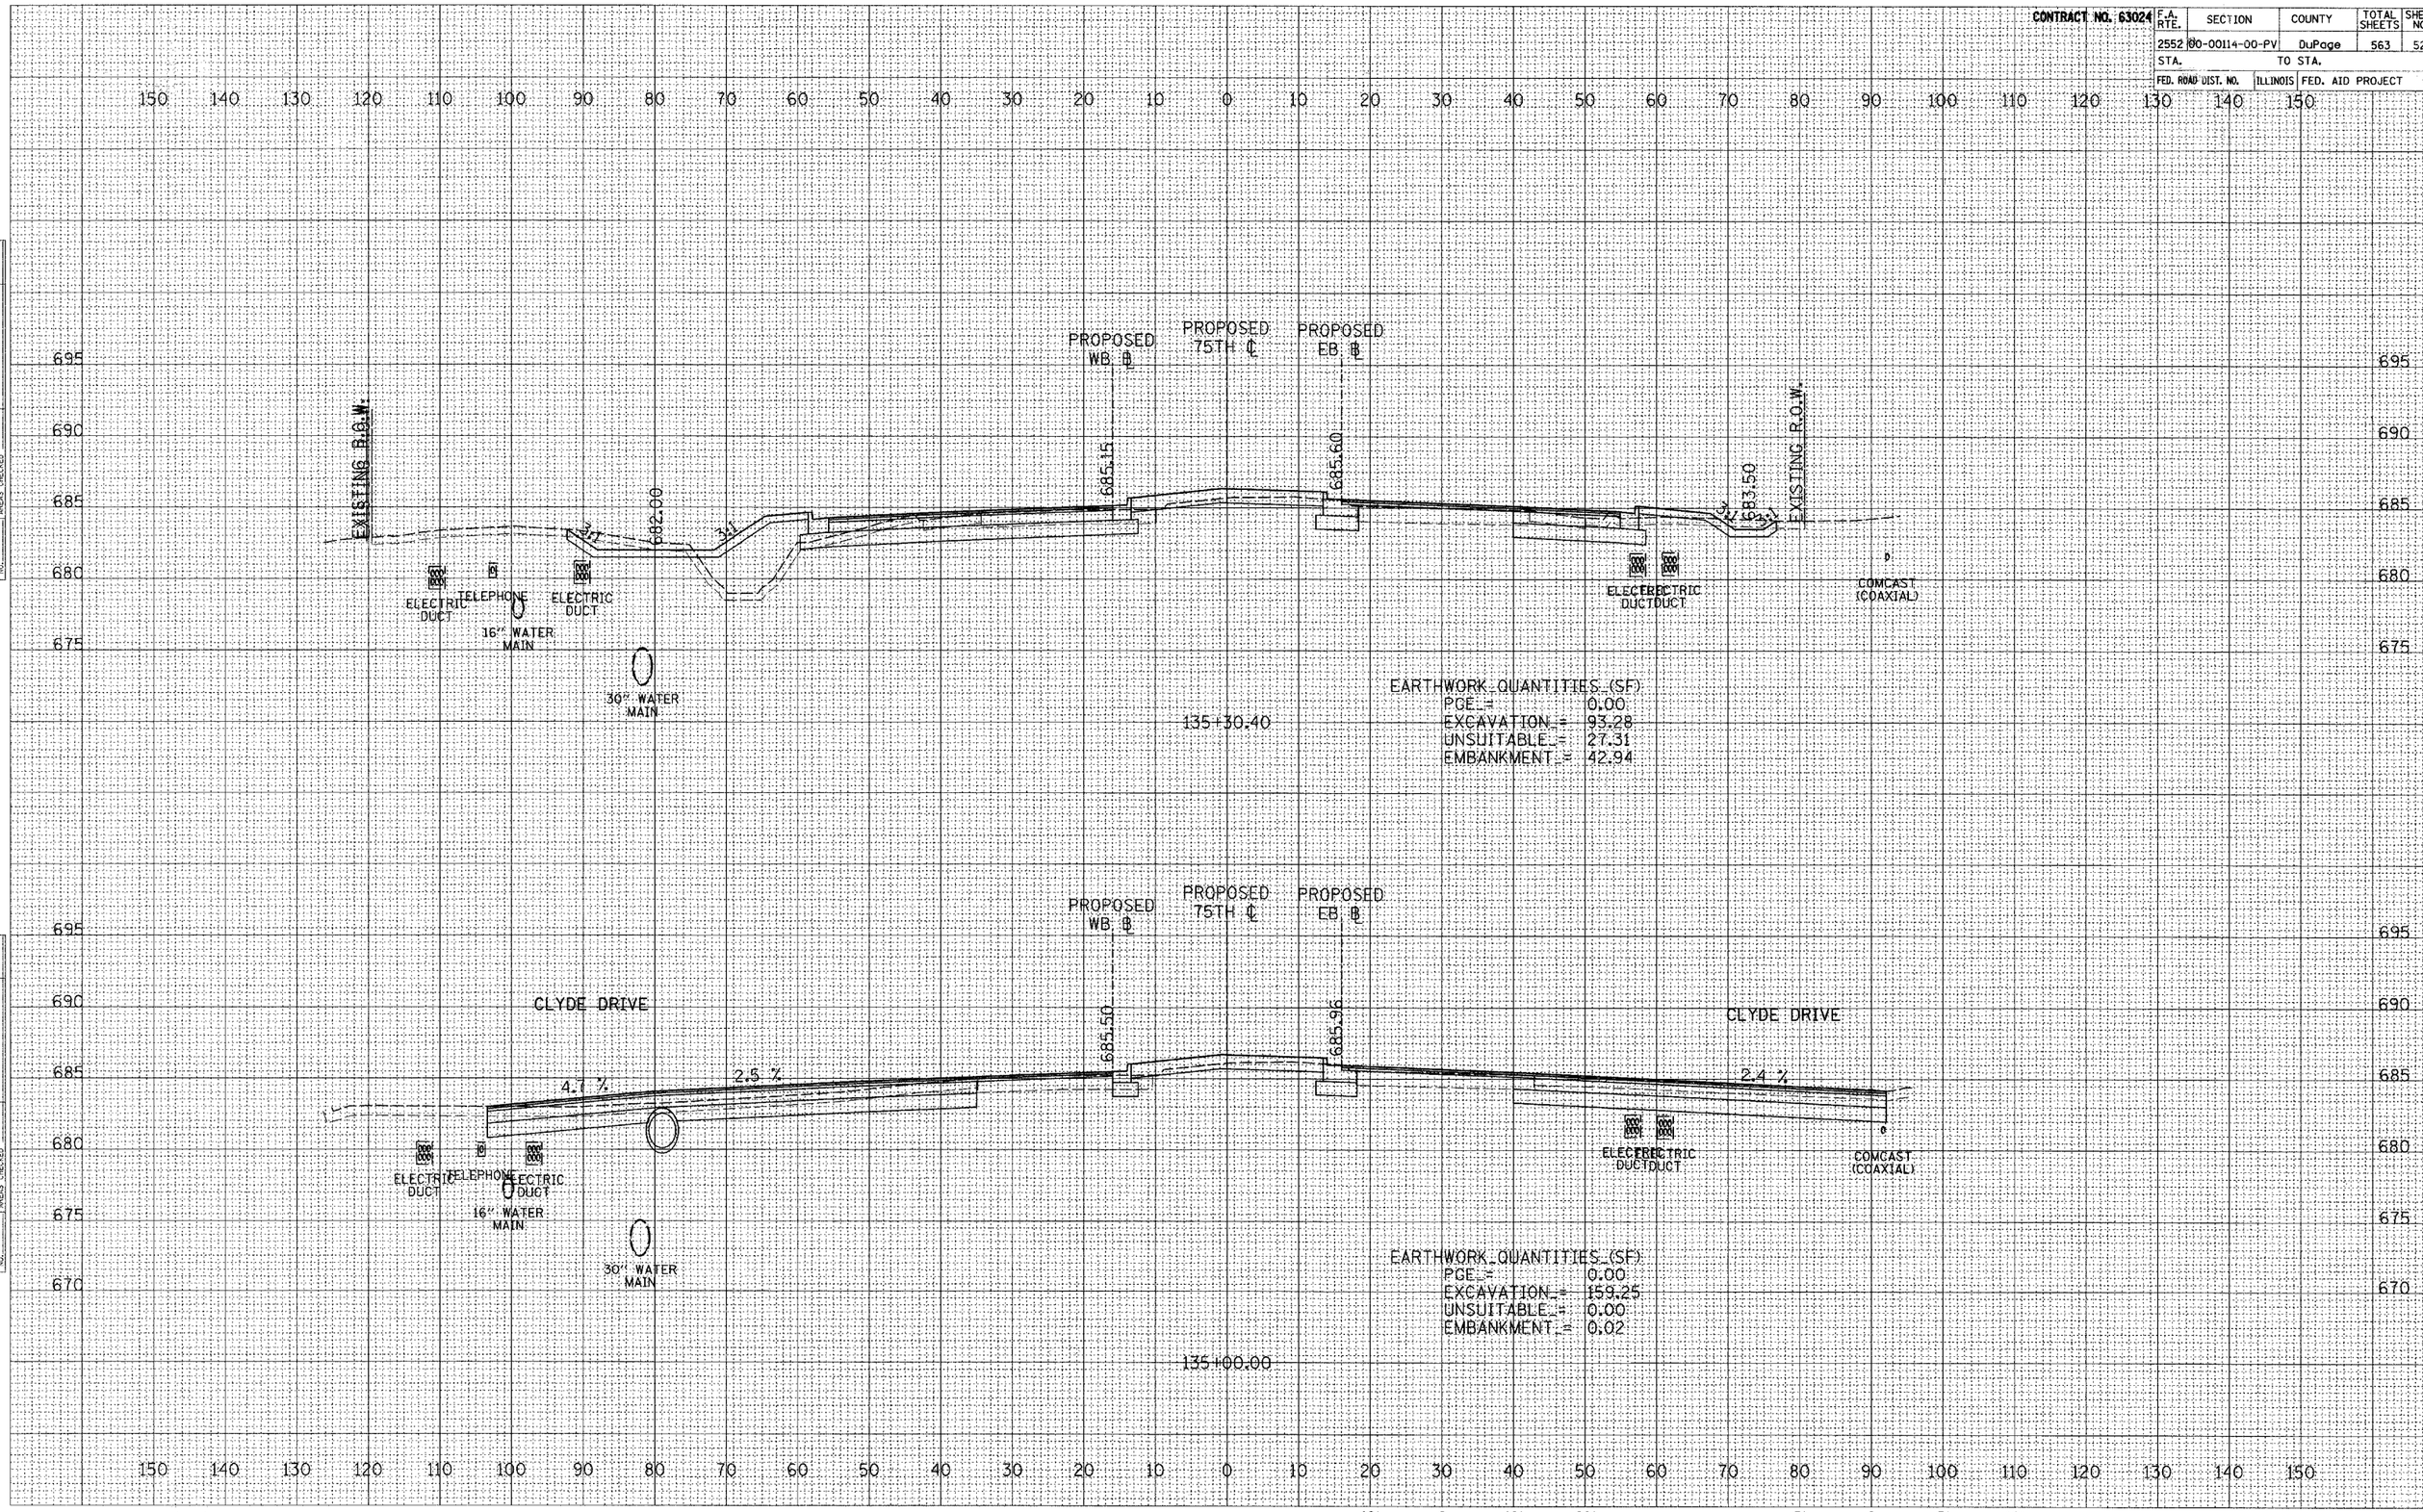

75TH ST. CROSS SECTIONS

SURVEY	PLOTTED
NOTE BOOK	TEMPLATE
	AREAS
NO.	AREAS CHECKED

SURVEY	PLOTTED
NOTE BOOK	TEMPLATE
	AREAS
NO.	AREAS CHECKED