CONTRACT NO. 63024	F.A. RTE.	SECTION	COUNTY	TOTAL SHEETS	SHEET NO.
	2552	00-00114-00-PV	DuPage	563	528
	STA.		TO STA.		
	FED. ROAD DIST. NO.	ILLINOIS	FED. AID PROJECT		

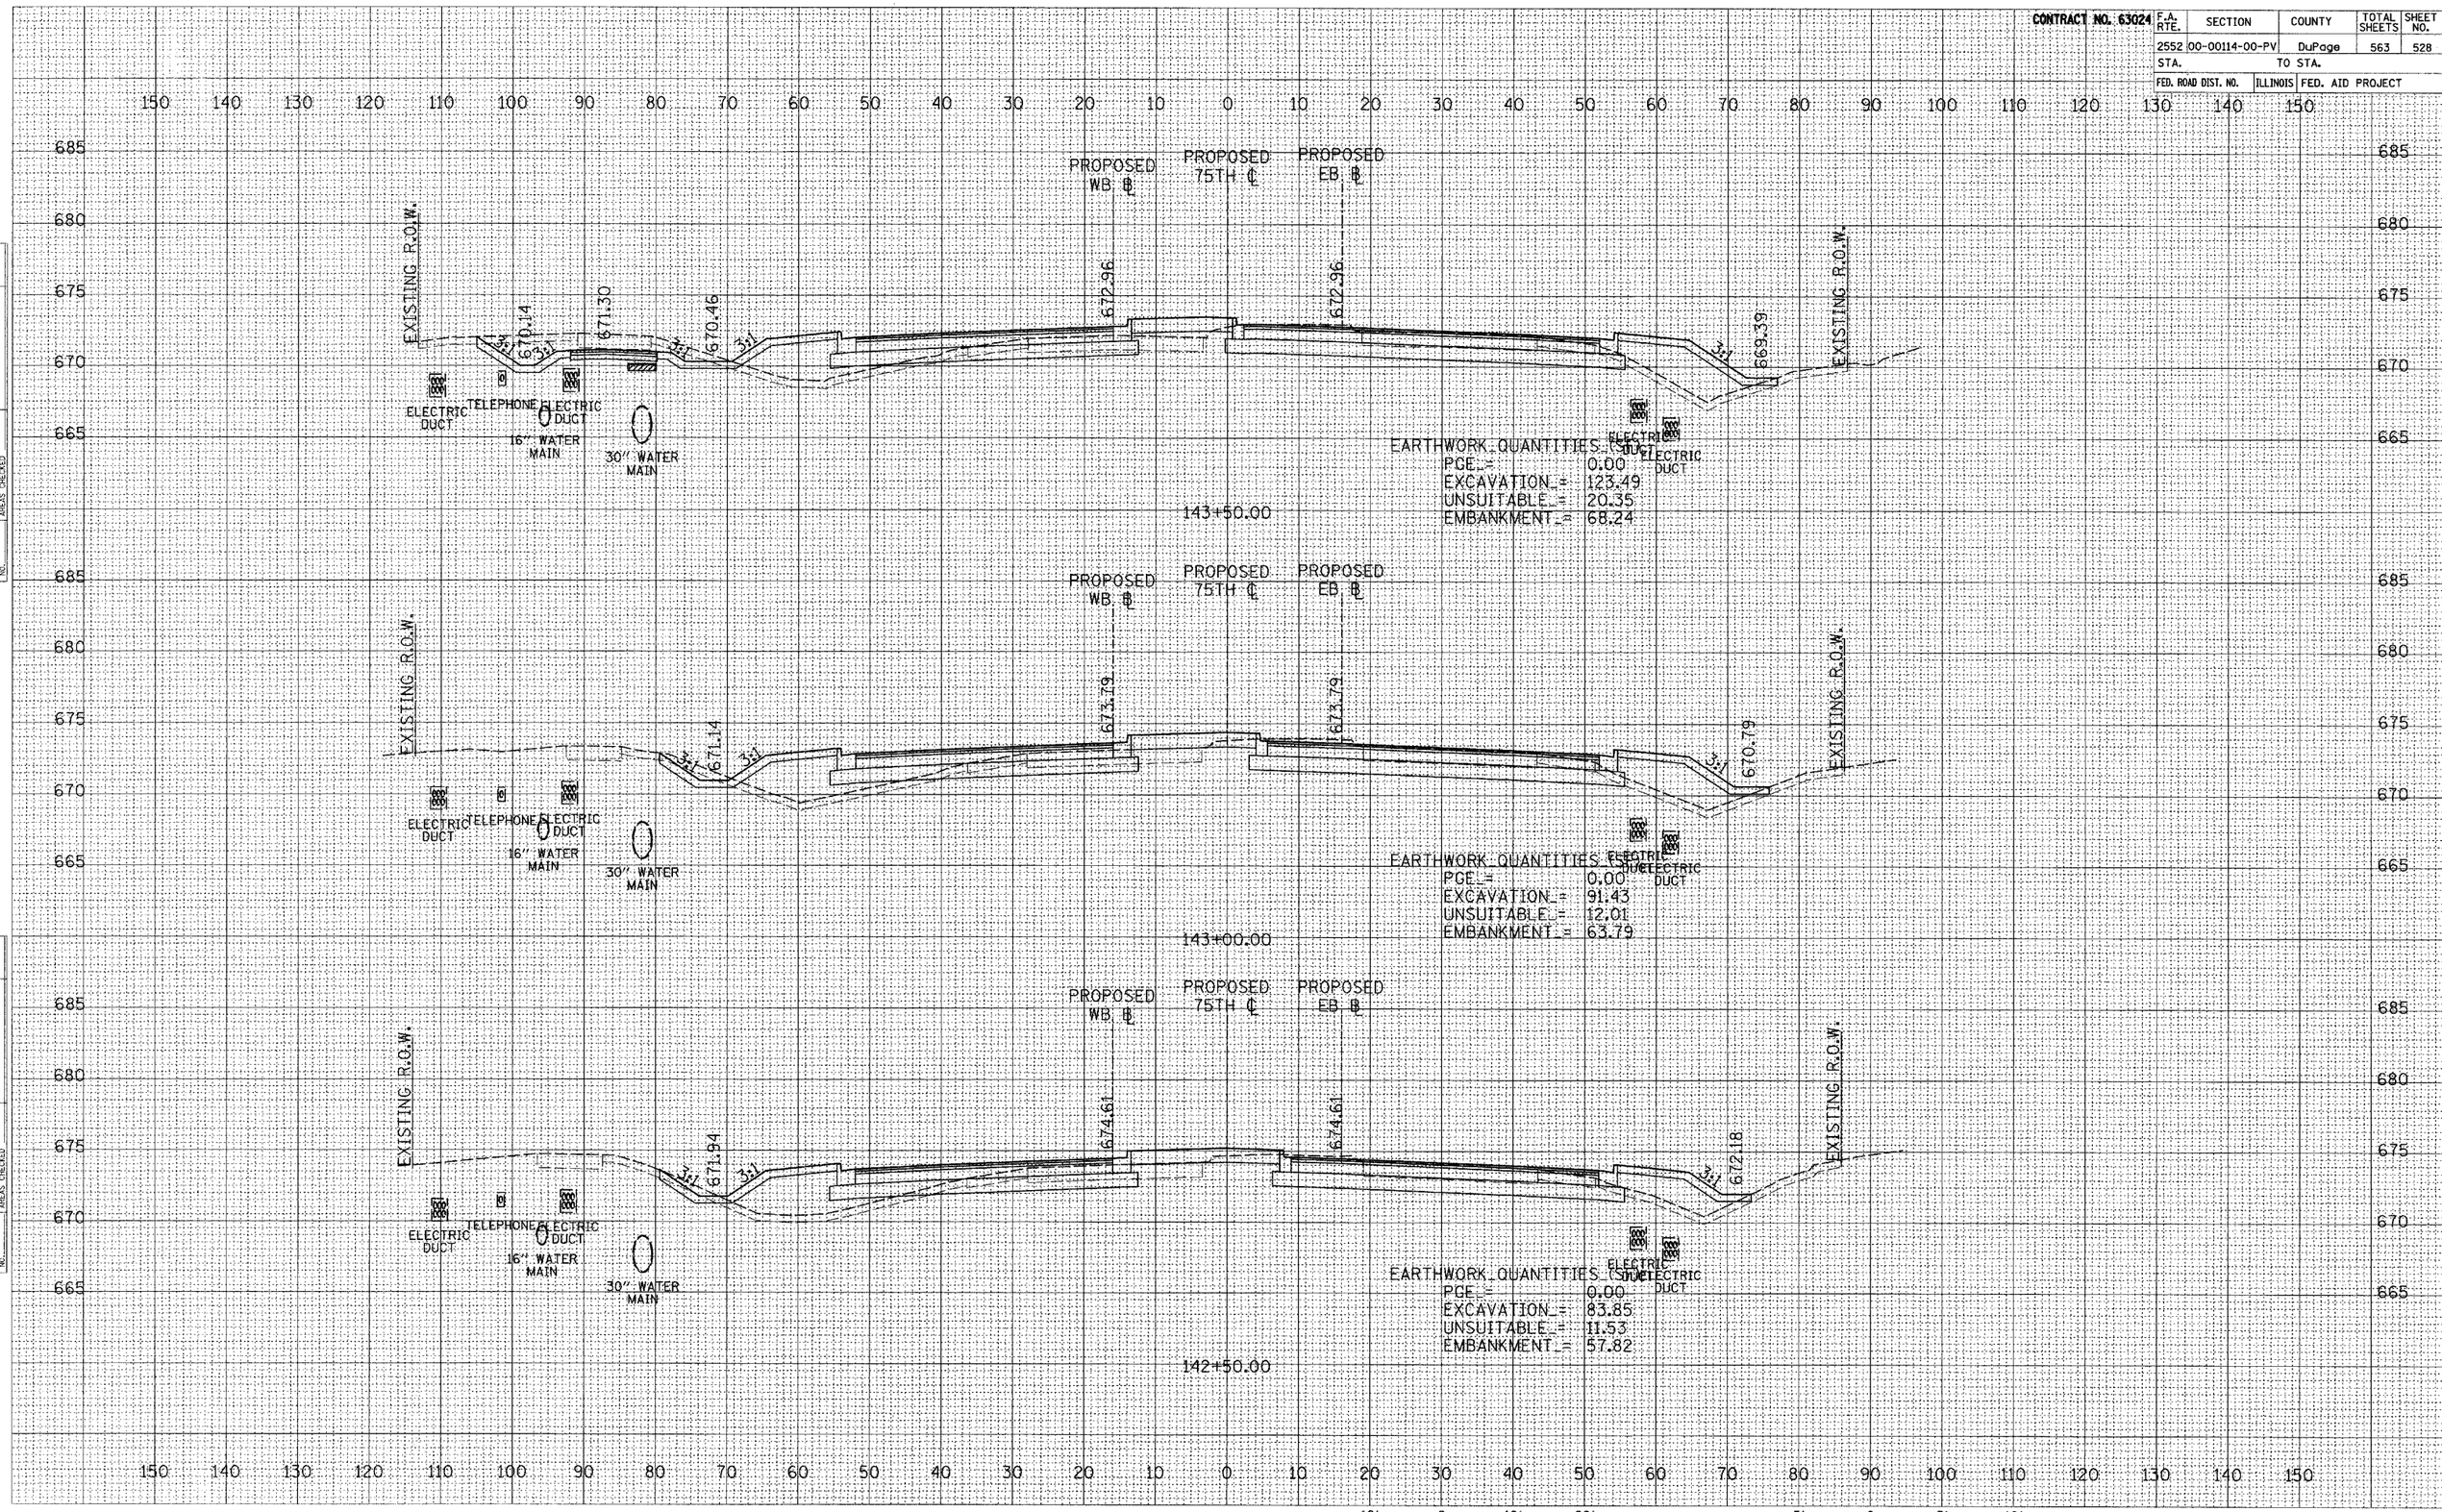

SURVEY NOTE BOOK NO.

PLOTTED
TEMPLATE
AREAS
AREAS CHECKED

SURVEY NOTE BOOK NO.

PLOTTED
TEMPLATE
AREAS
AREAS CHECKED

75TH ST. CROSS SECTIONS