CONTRACT NO. 63024				
F.A. RTE.	SECTION	COUNTY	TOTAL SHEETS	SHEET NO.
2552	00-00114-00-PV	DuPage	563	533
STA.		TO STA.		
FED. ROAD DIST. NO.	ILLINOIS	FED. AID PROJECT		

SURVEY
PLOTTED
TEMPLATE
AREAS
AREAS CHECKED
NOTE BOOK
NO.

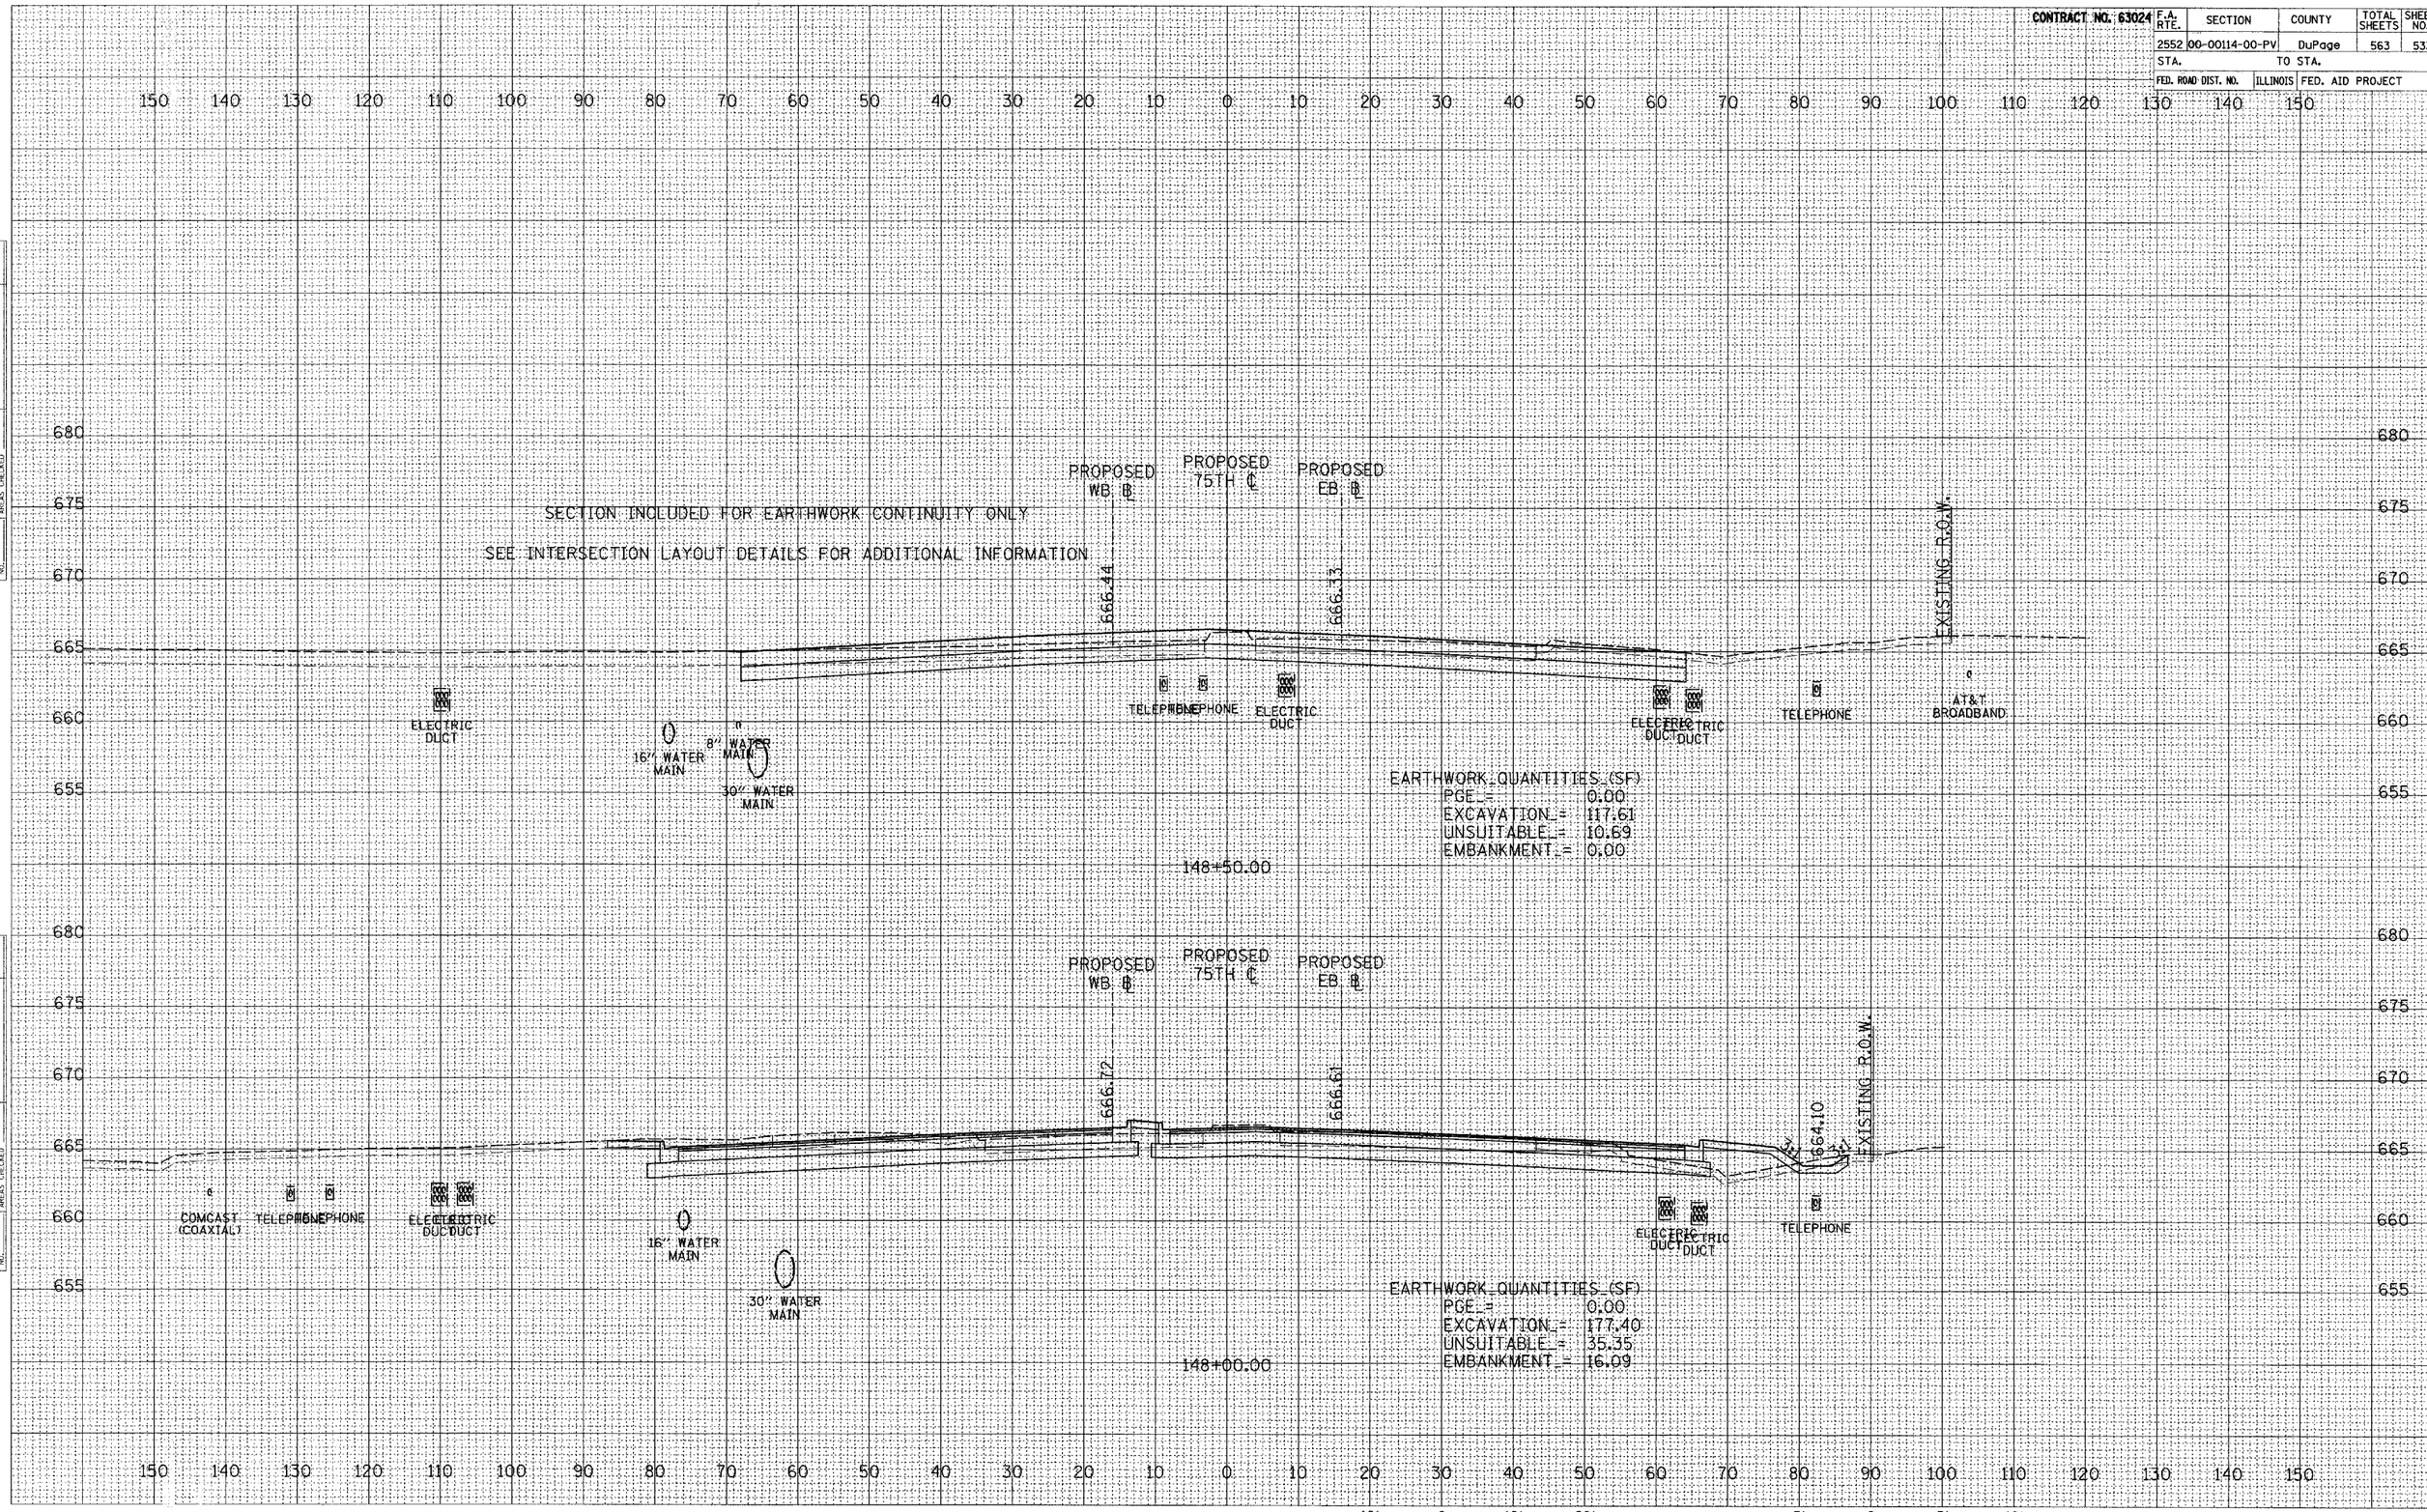

HORIZONTAL SCALE 10' 0 10' 20'

VERTICAL SCALE 5' 0 5' 10'

75TH ST. CROSS SECTIONS