| CONTRACT NO. 63024 | F.A. RTE. | SECTION | COUNTY | TOTAL SHEETS | SHEET NO. |
|---|---|---|---|---|---|
| | 2552 | 00-00114-00-PV | DuPage | 563 | 540 |
| | STA. | | TO STA. | | |
| | FED. ROAD DIST. NO. | ILLINOIS | FED. AID PROJECT | | |

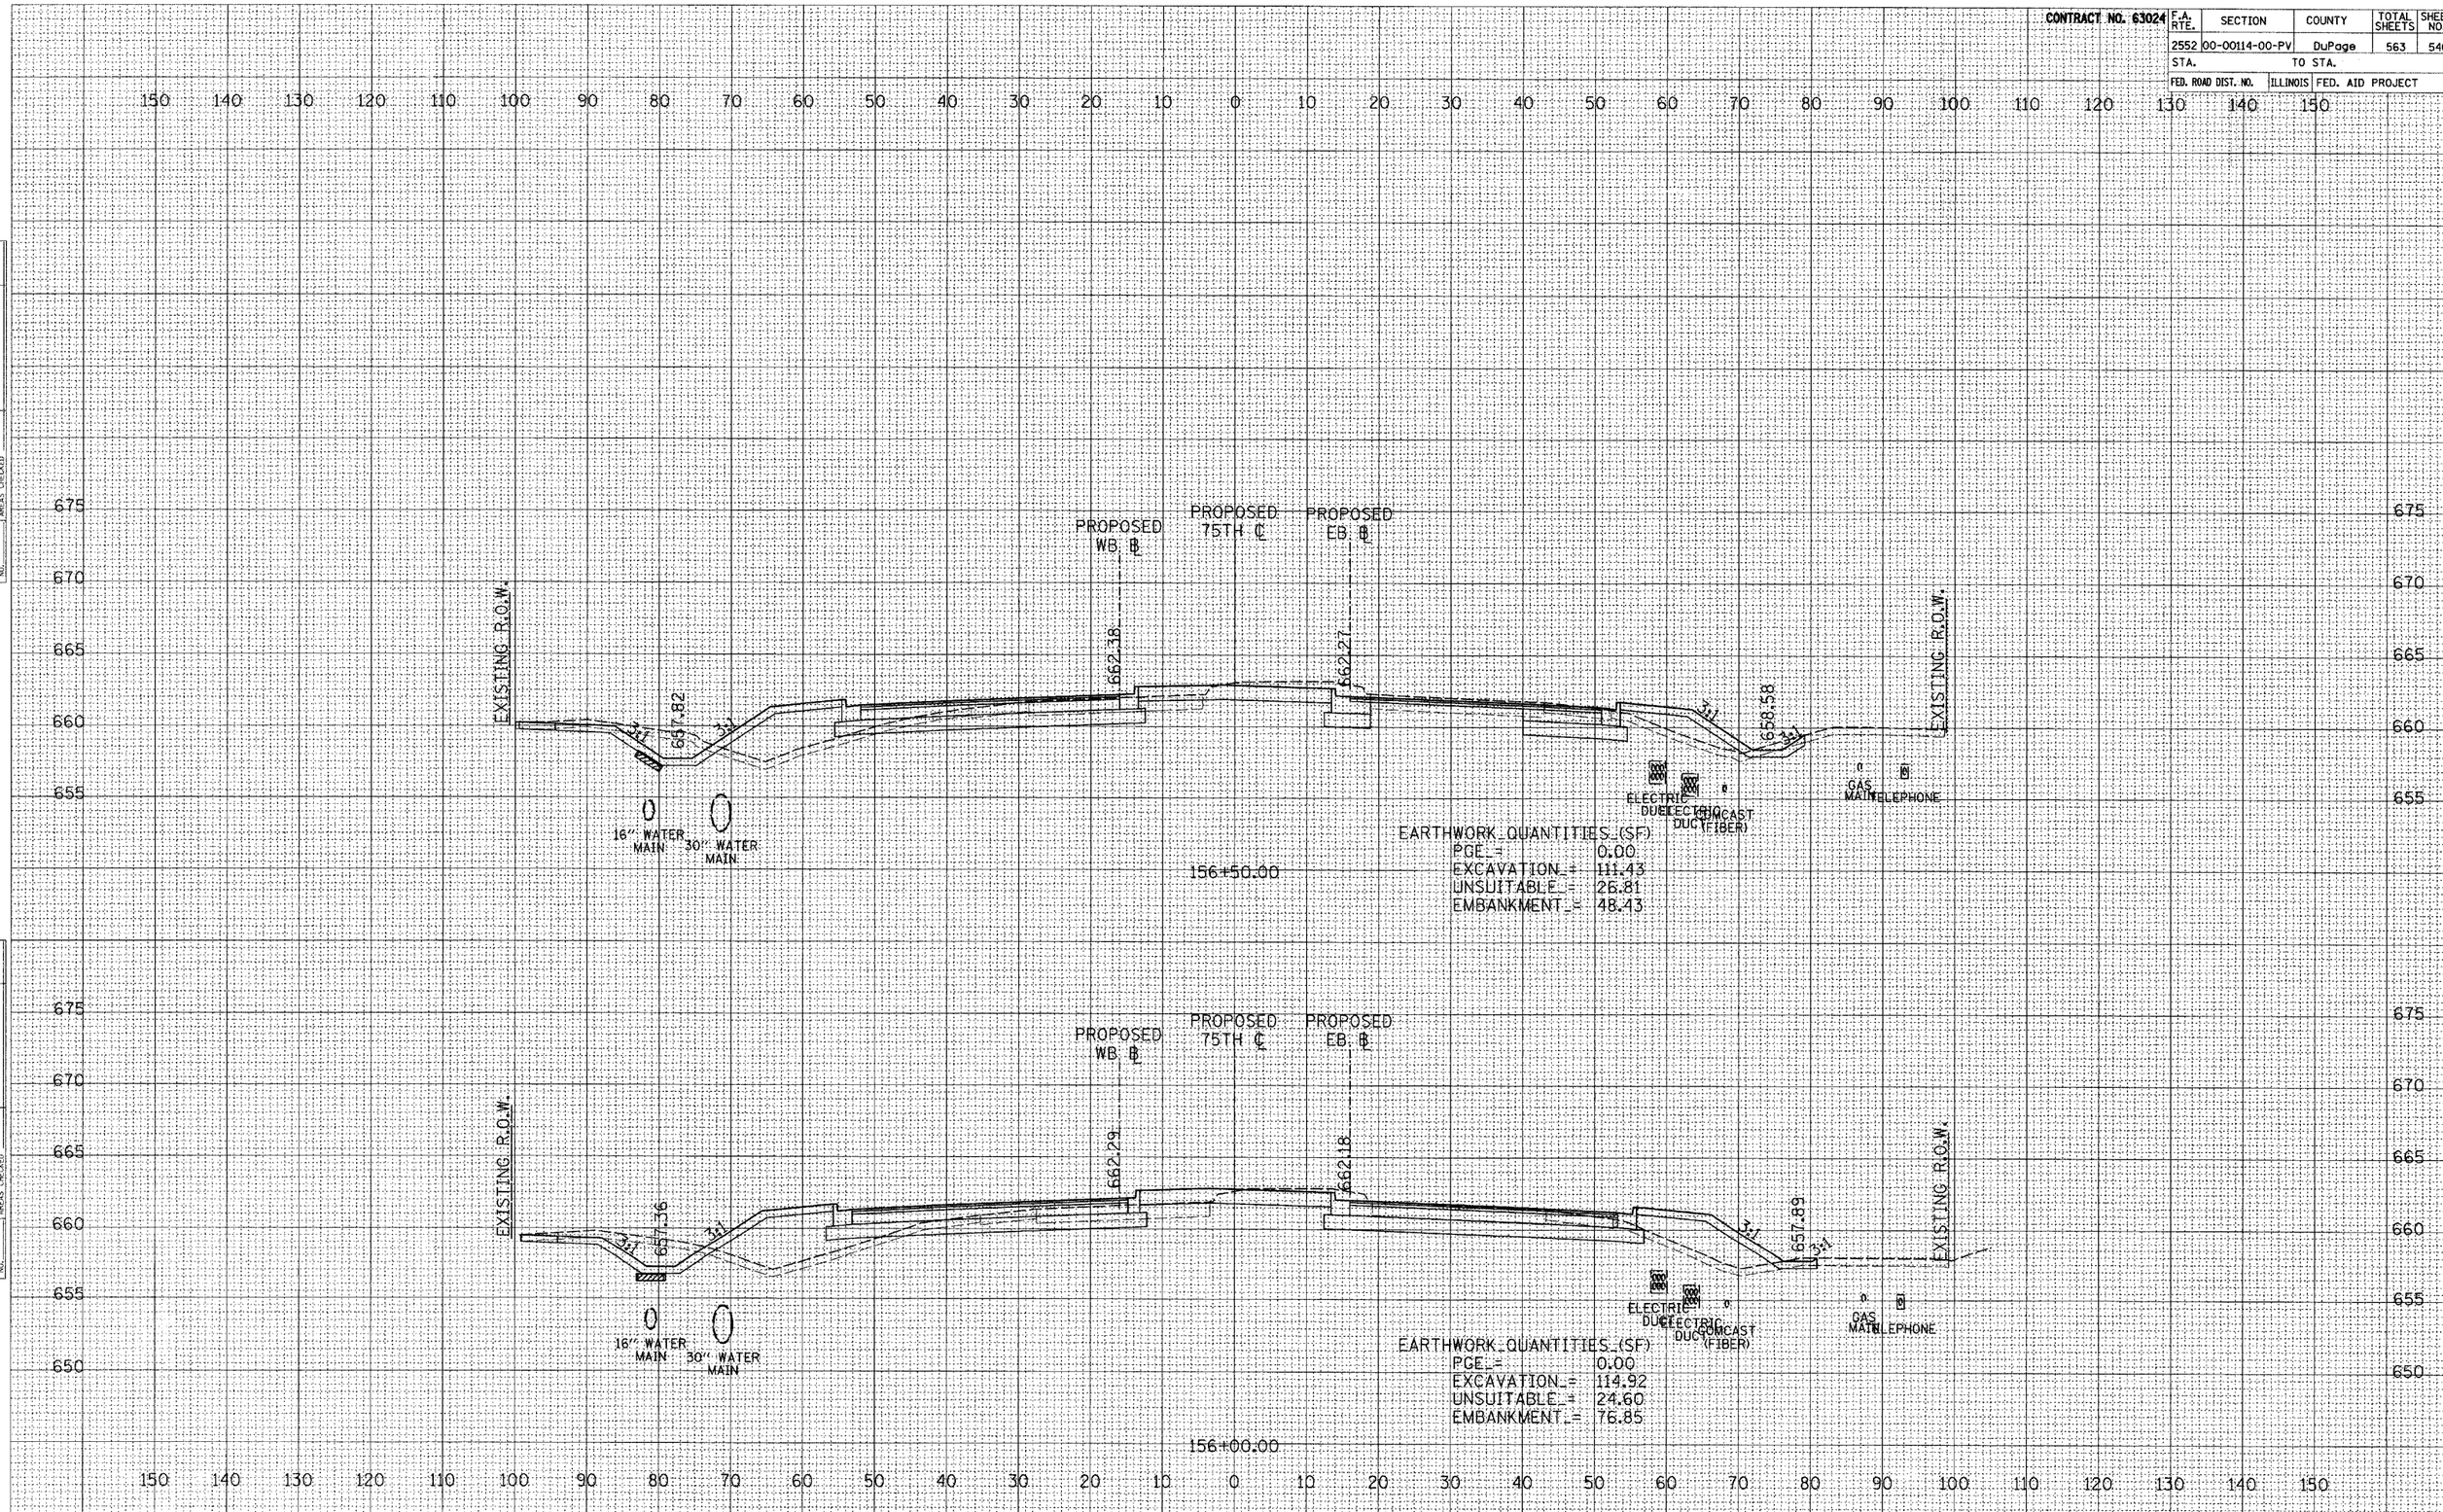


| SURVEY | |
|---|---|
| SURVEYED | |
| PLOTTED | |
| TOPOGRAPHY | |
| NOTE BOOK | AREAS |
| NO. | AREAS CHECKED |

| SURVEY | |
|---|---|
| SURVEYED | |
| PLOTTED | |
| TOPOGRAPHY | |
| NOTE BOOK | AREAS |
| NO. | AREAS CHECKED |

75TH ST. CROSS SECTIONS