F.A.P	SECTION	COUNTY	TOTAL SHEETS	SHEET NO.
721•	114BR-2•	DE WITT	64	48

STA. 672+50.00 TO STA.673+00.00

FED. ROAD DIST. NO. | ILLINOIS | FED. AID PROJECT

•F.A.P. 760
•SECTION 124BR-1
CONTRACT NO. 70014

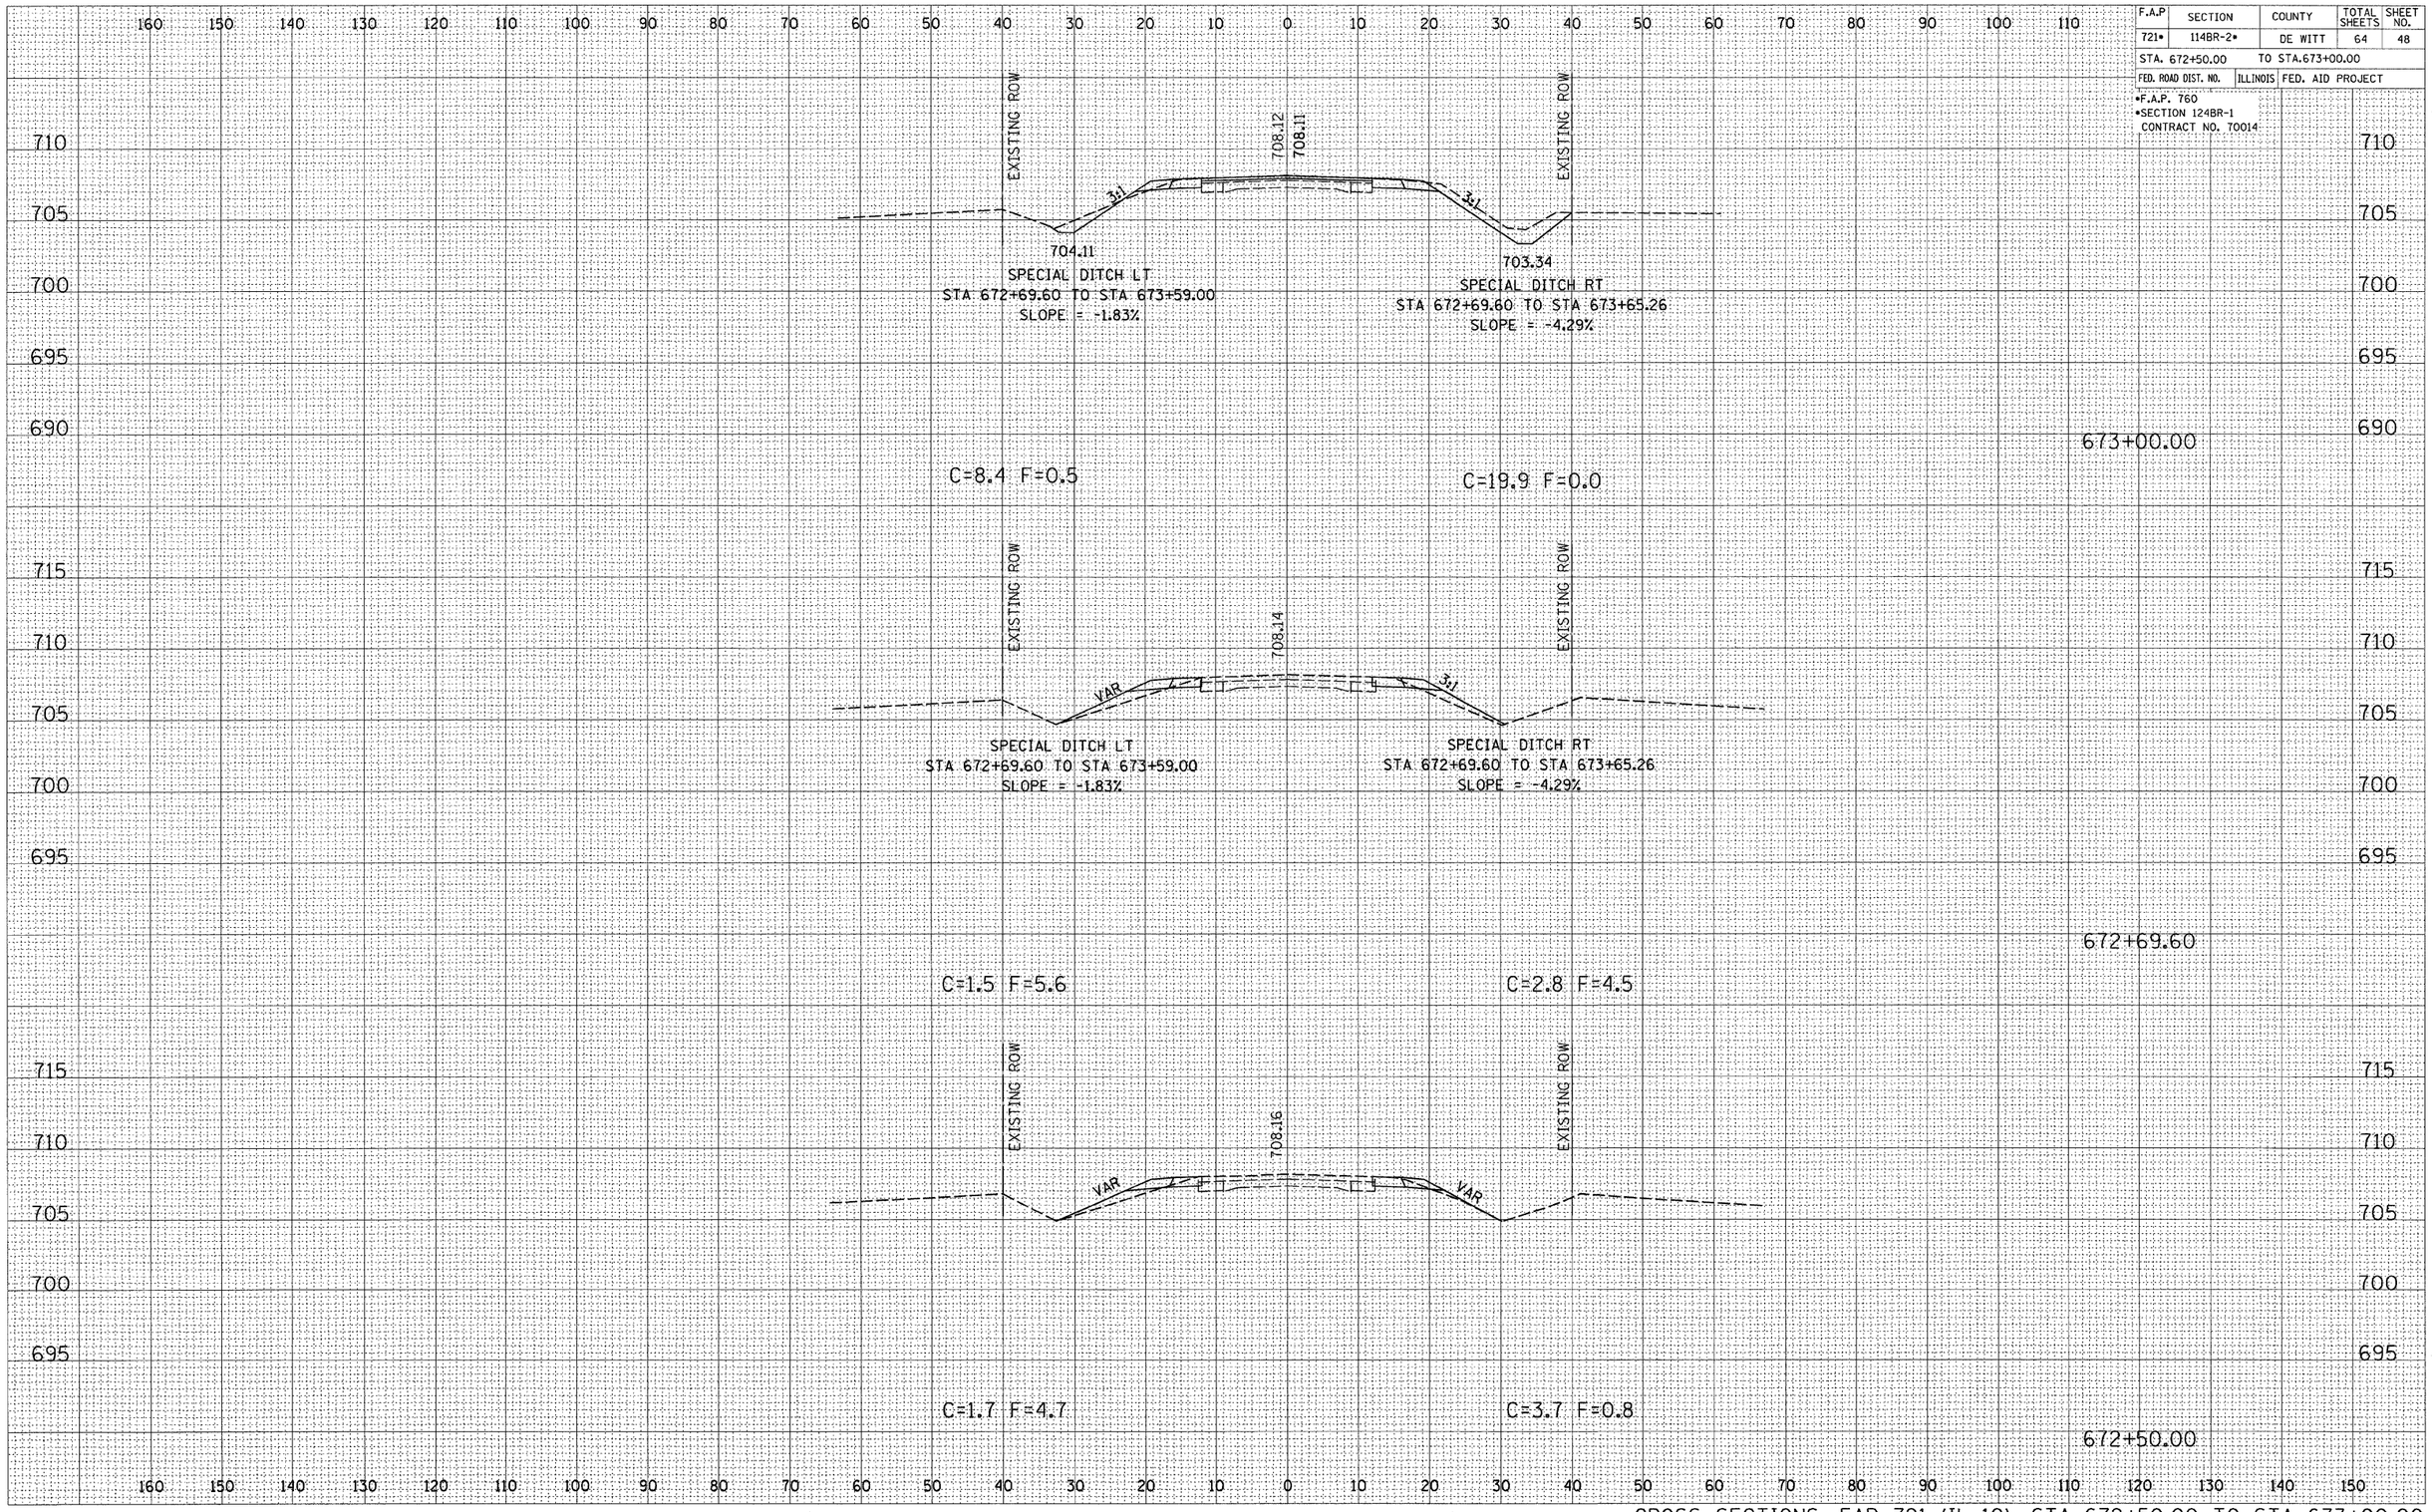

CROSS SECTIONS, FAP 721 (IL-10), STA 672+50.00 TO STA 673+00.00

FINAL SURVEY — NOTE BOOK NO. — SURVEYED / PLOTTED / TEMPLATE / AREAS / AREAS CHECKED — BY — DATE

ORIGINAL SURVEY — NOTE BOOK NO. — SURVEYED / PLOTTED / TEMPLATE / AREAS / AREAS CHECKED — BY — DATE