F.A.P	SECTION	COUNTY	TOTAL SHEETS	SHEET NO.
721*	114BR-2*	DE WITT	64	53

STA. 675+50.00 TO STA.676+00.00

FED. ROAD DIST. NO. | ILLINOIS | FED. AID PROJECT

*F.A.P. 760
*SECTION 124BR-1
CONTRACT NO. 70014

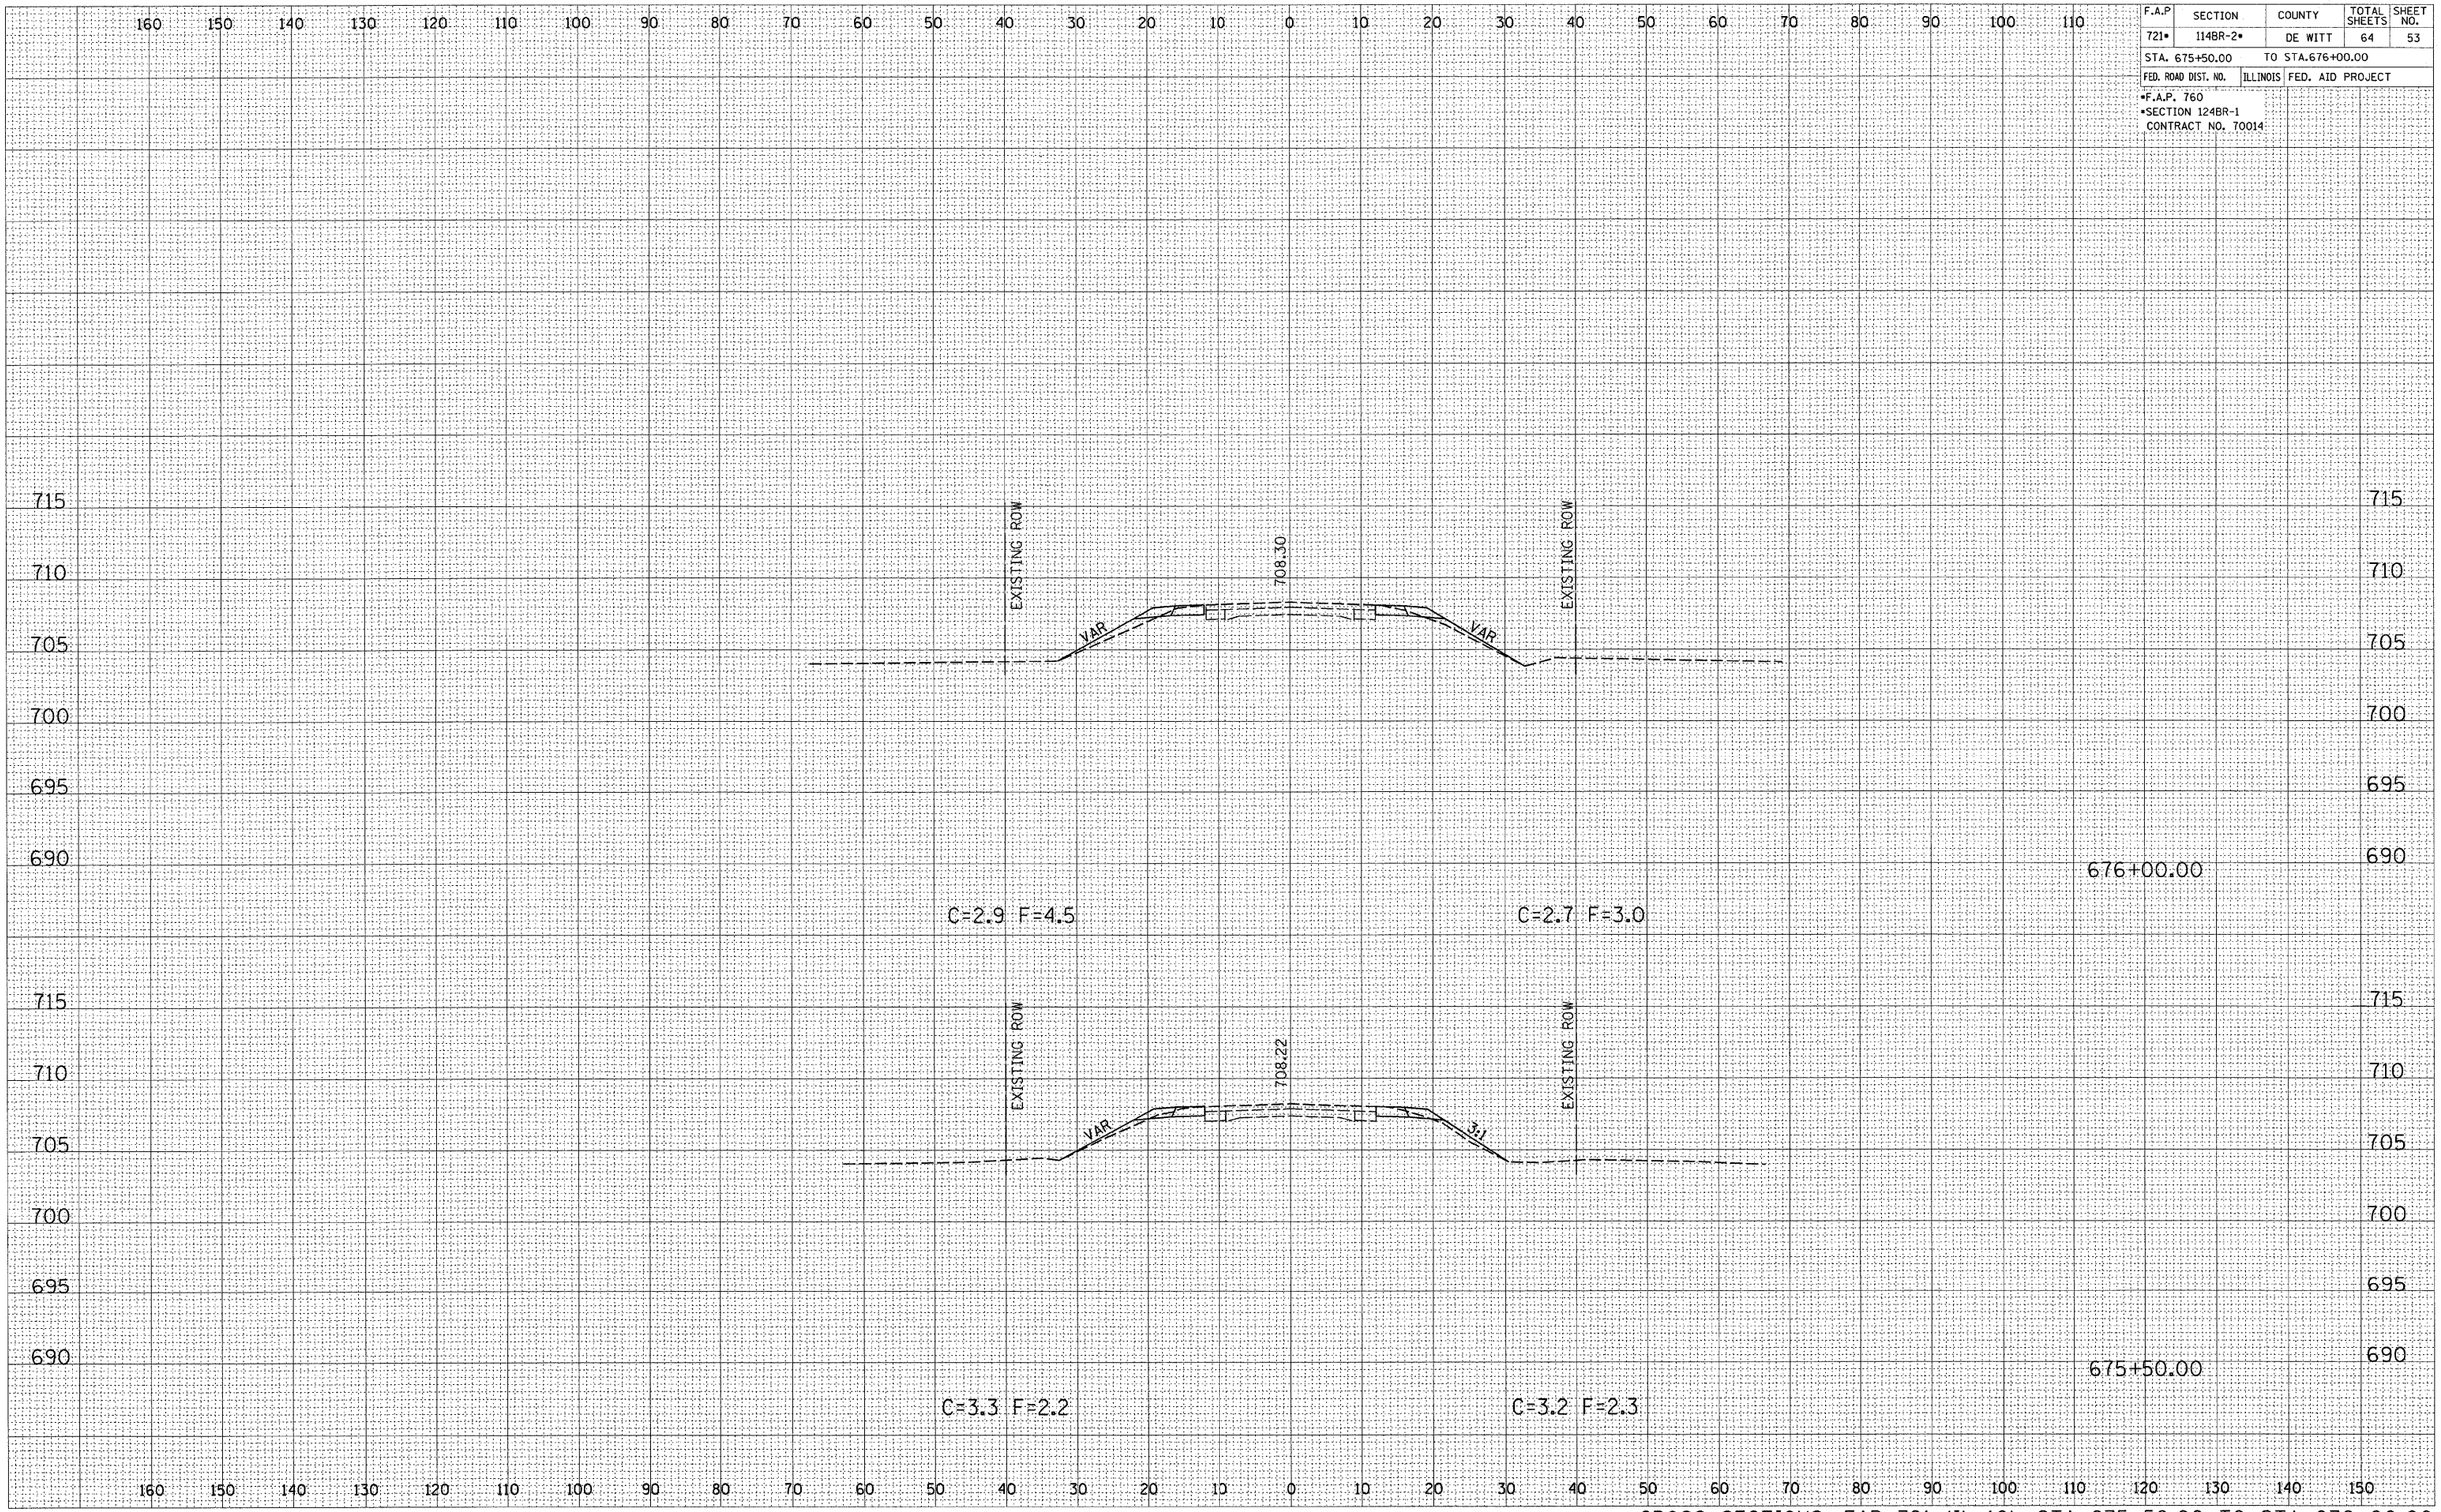

FINAL SURVEY	BY	DATE
SURVEYED		
PLOTTED		
TABULATED		
AREAS		
AREAS CHECKED		
NOTE BOOK NO.		

ORIGINAL SURVEY	BY	DATE
SURVEYED		
PLOTTED		
TABULATED		
AREAS		
AREAS CHECKED		
NOTE BOOK NO.		

CROSS SECTIONS, FAP 721 (IL-10), STA 675+50.00 TO STA 676+00.00