F.A.P RTE.	SECTION	COUNTY	TOTAL SHEETS	SHEET NO.
721*	114BR-2*	DEWITT	64	63
STA. 75+50.00		TO STA.76+50.00		
FED. ROAD DIST. NO.	ILLINOIS	FED. AID PROJECT		

*F.A.P. 760
*SECTION 124BR-1
CONTRACT NO. 70014

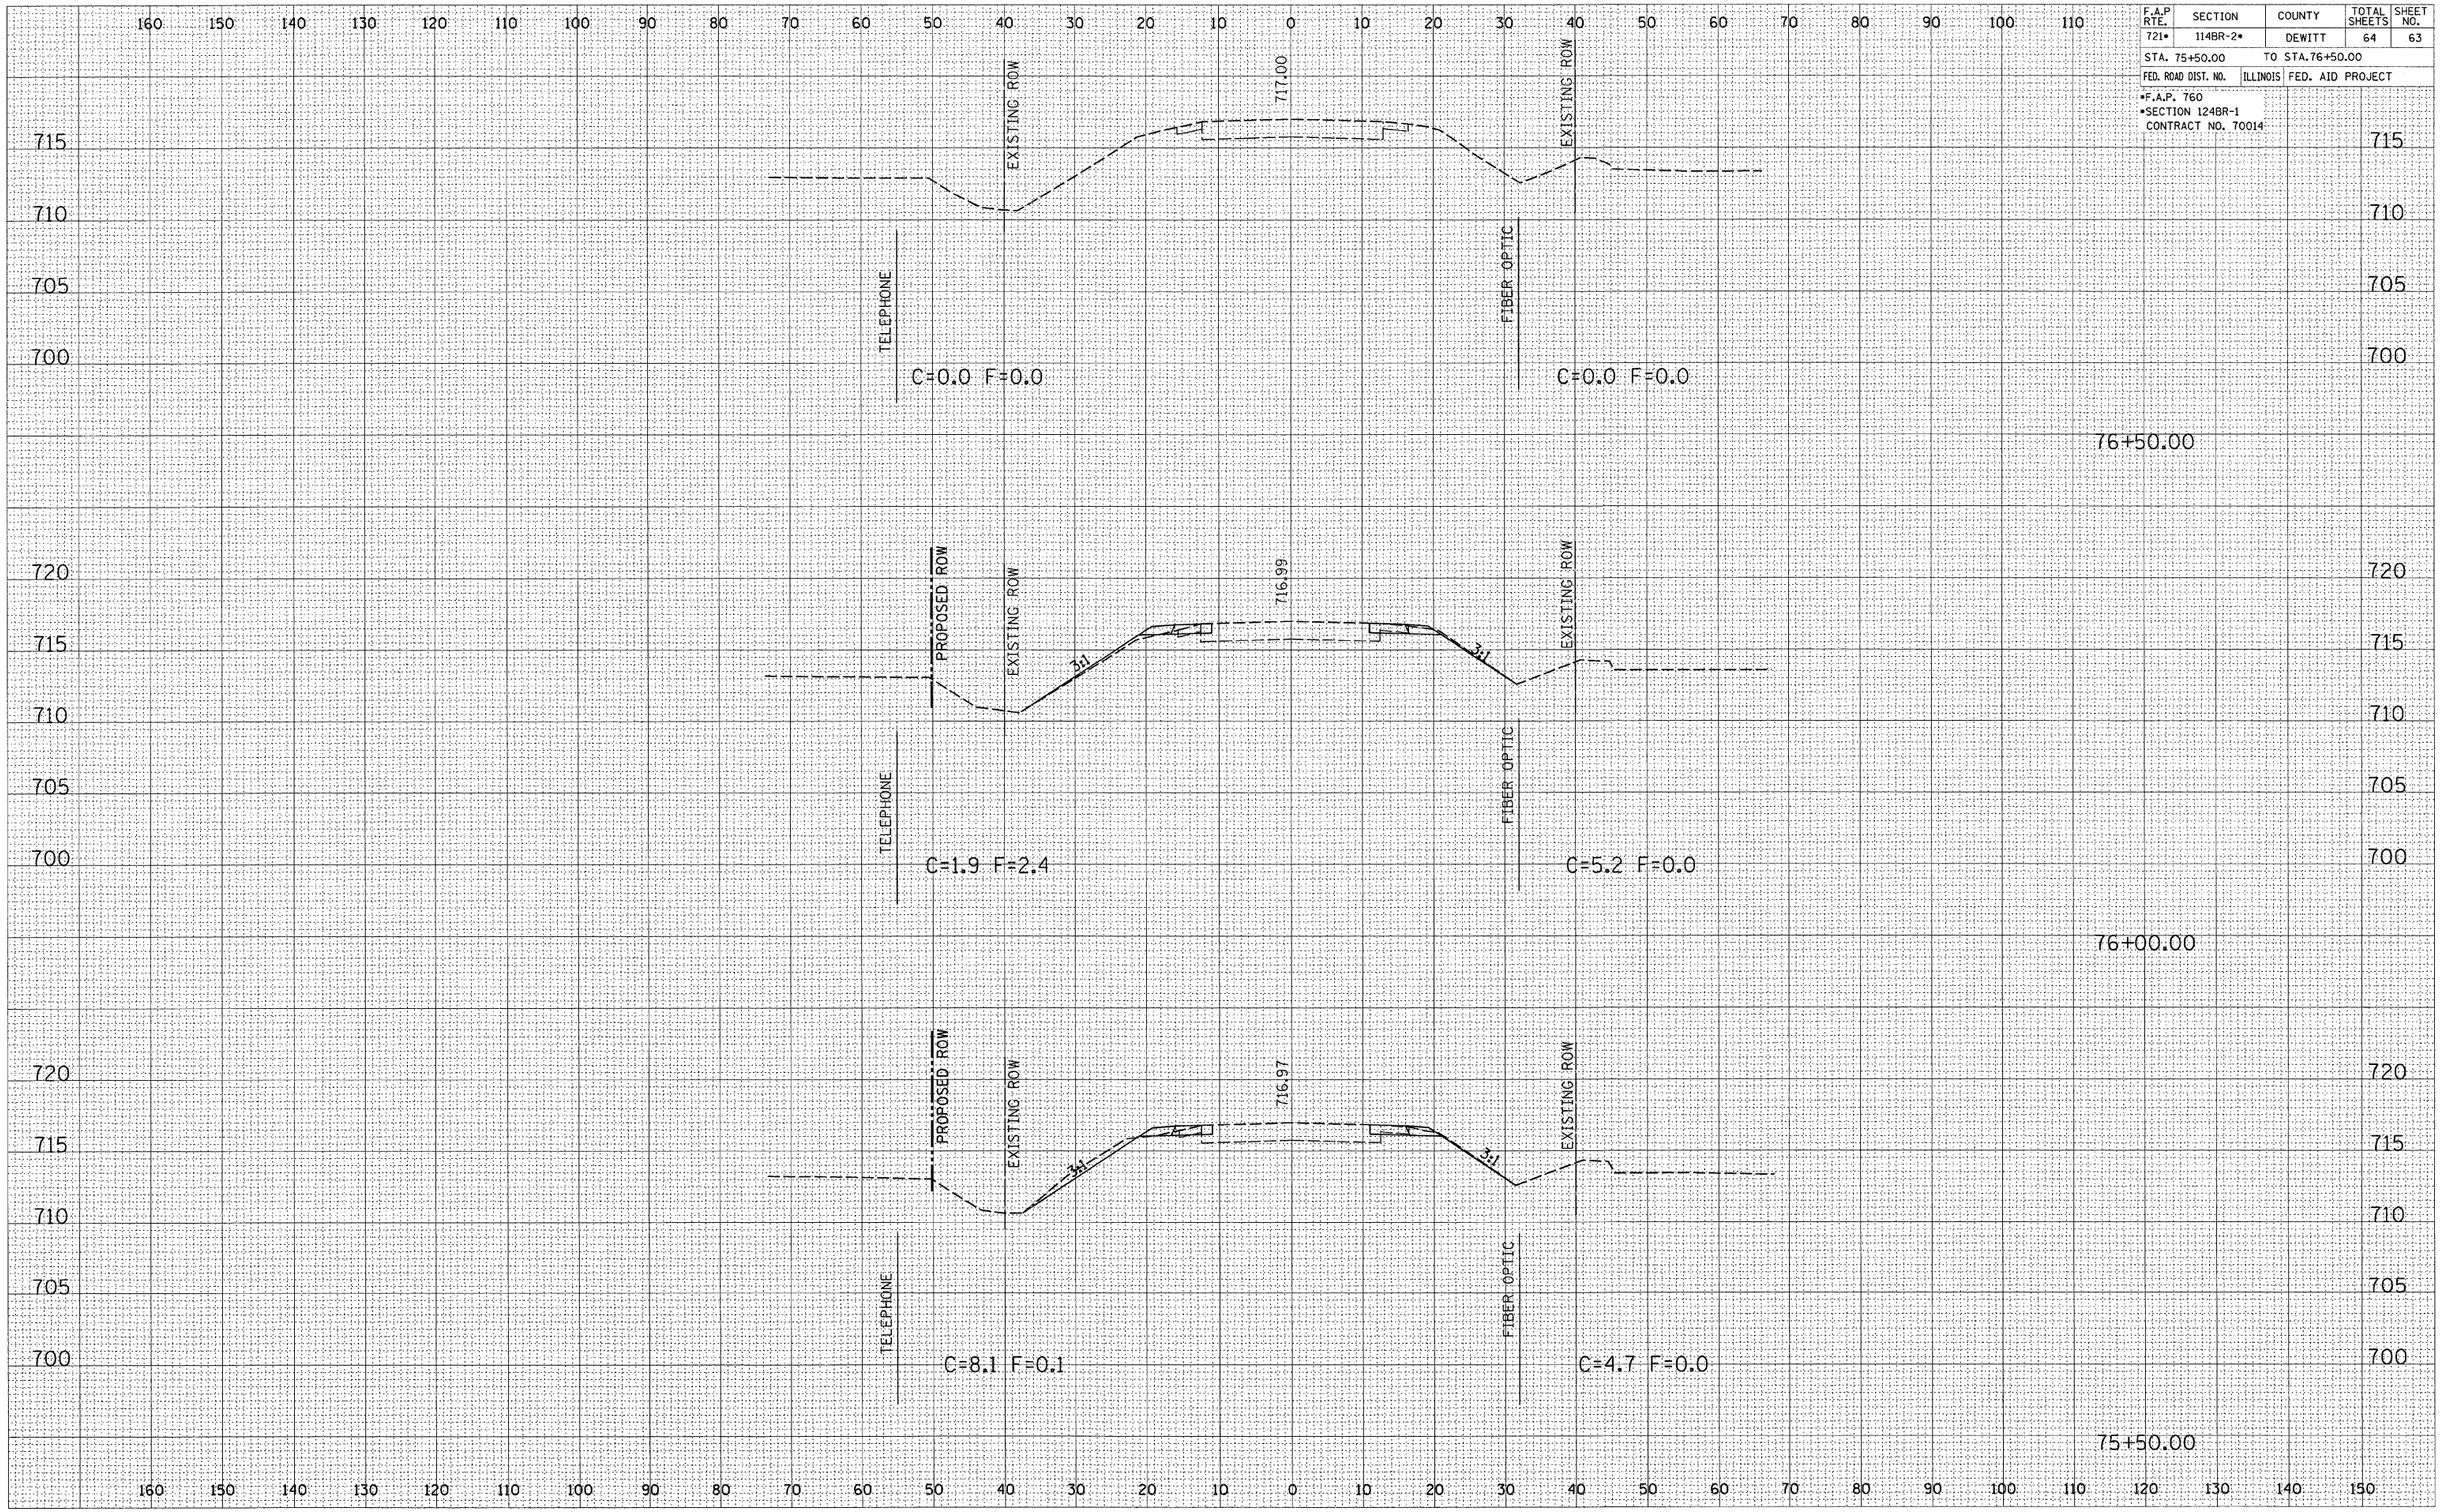

FINAL SURVEY	BY	DATE
SURVEYED		
PLOTTED		
HORIZ./VERT.		
AREAS		
AREAS CHECKED		
NOTE BOOK NO.		

ORIGINAL SURVEY	BY	DATE
SURVEYED		
PLOTTED		
HORIZ./VERT.		
AREAS		
AREAS CHECKED		
NOTE BOOK NO.		

CROSS SECTIONS, FAP ROUTE 760 (IL-48), STA 75+50.00 TO STA 76+50.00