ROUTE NO.	SECTION	COUNTY	TOTAL SHEETS	SHEET NO.
F.A.P. 322	12-1, BR	UNION	36	25
FED. ROAD DIST. NO. 7	ILLINOIS	FED. AID PROJECT:-		

SHEET NO. 9
20 SHEETS

Contract #98886

STATE OF ILLINOIS
DEPARTMENT OF TRANSPORTATION

*Order $a(E)$ and $a_1(E)$ bars full length. Cut to fit skew and use remainder of bars in opposite end.

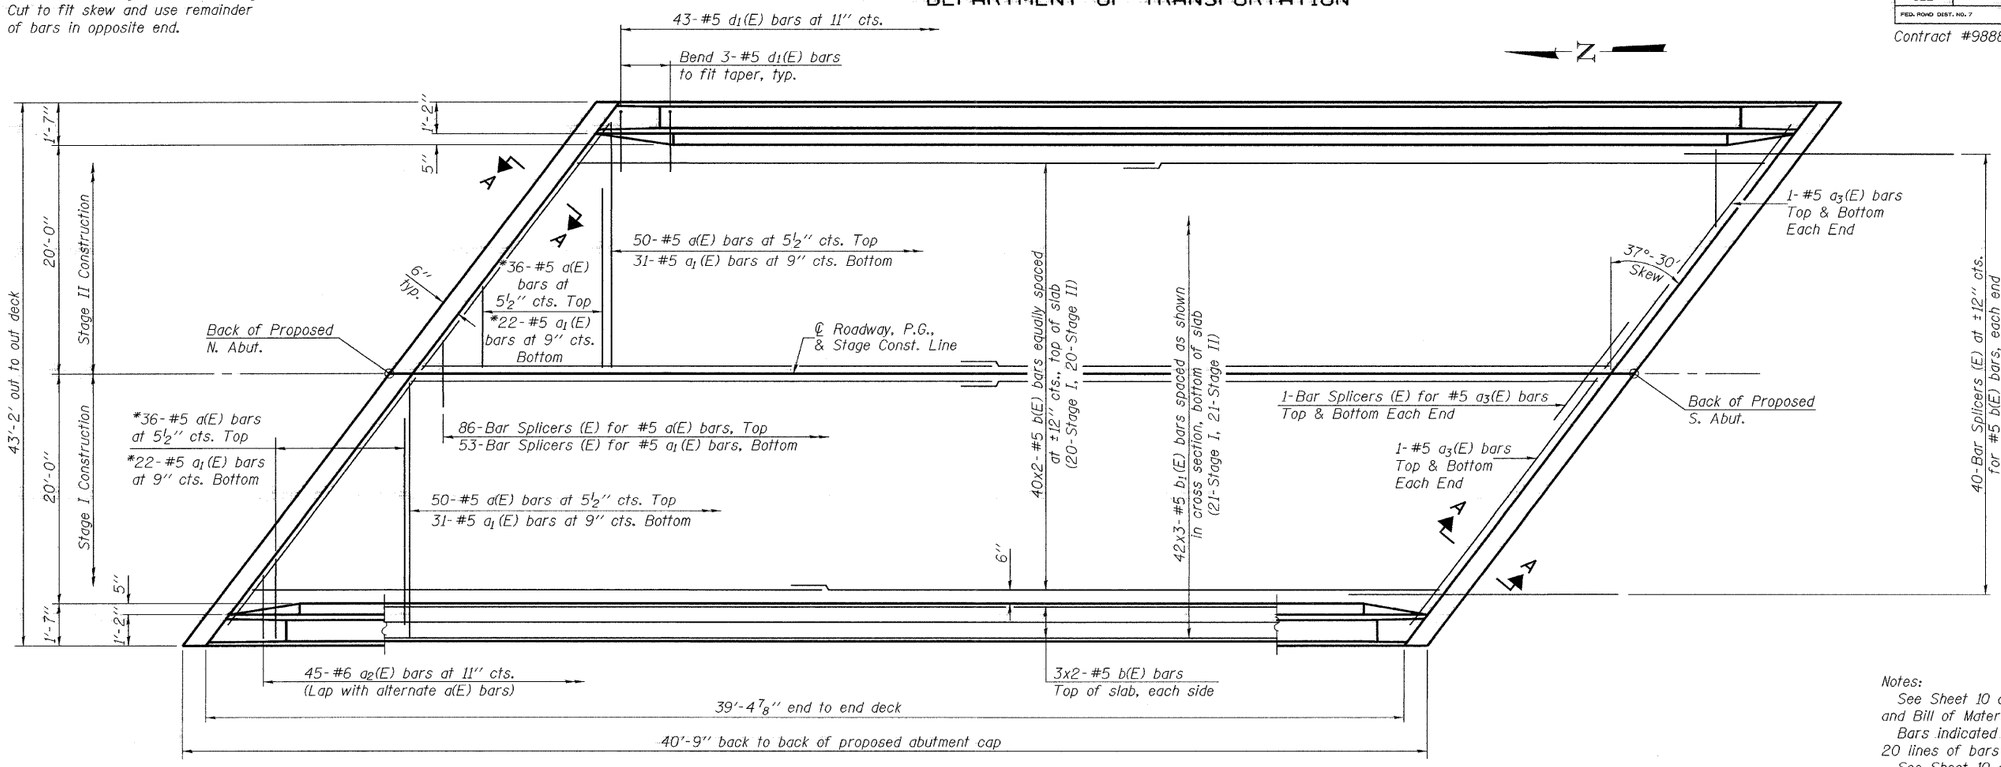

PLAN

Notes:
See Sheet 10 of 20 for superstructure details and Bill of Material.
Bars indicated thus 20 x 3-#5 etc. indicates 20 lines of bars with 3 lengths per line.
See Sheet 10 of 20 for parapet reinforcement.

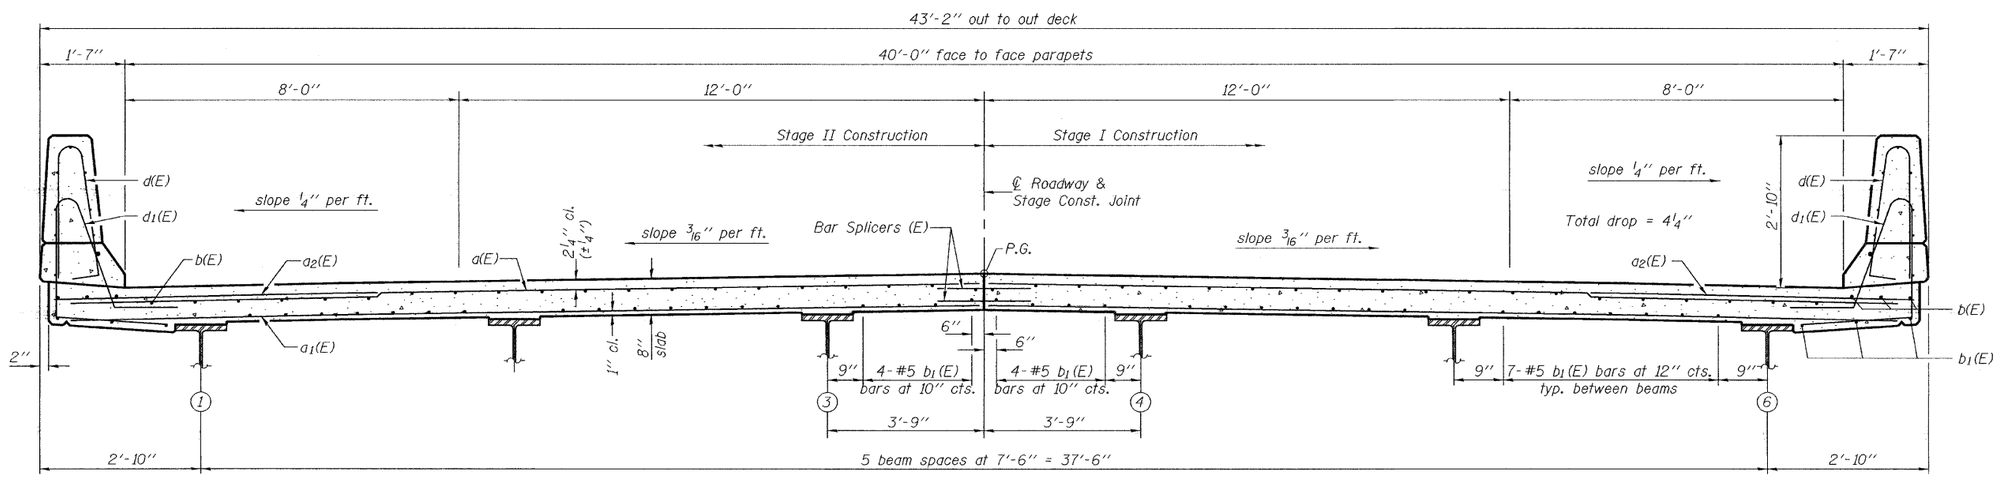

CROSS SECTION
(Looking South)

DESIGNED	Patrick M. Petrone
CHECKED	Jay D. Edwards
DRAWN	BECKY M. LEACH
CHECKED	PMP/JDE

July 22, 2008
EXAMINED Thomas J. Domagalski
ENGINEER OF BRIDGE DESIGN
PASSED Ralph E. Anderson
ENGINEER OF BRIDGES AND STRUCTURES

SUPERSTRUCTURE
F.A.P. ROUTE 322 - SECTION 12-1, BR
UNION CO.
STATION 801+60.00
STRUCTURE NO. 091-0022

...\projects\bm100029\0910022.dgn 07/22/2008 11:20:56 AM