CONTRACT NO. 60B86

F.A. RTE.	SECTION	COUNTY	TOTAL SHEETS	SHEET NO.
55	2006-032 BY	WILL	505	85
STA. 682+00	TO STA. 697+00			
FED. ROAD DIST. NO. _	ILLINOIS	FED. AID PROJECT		

8 OF 26

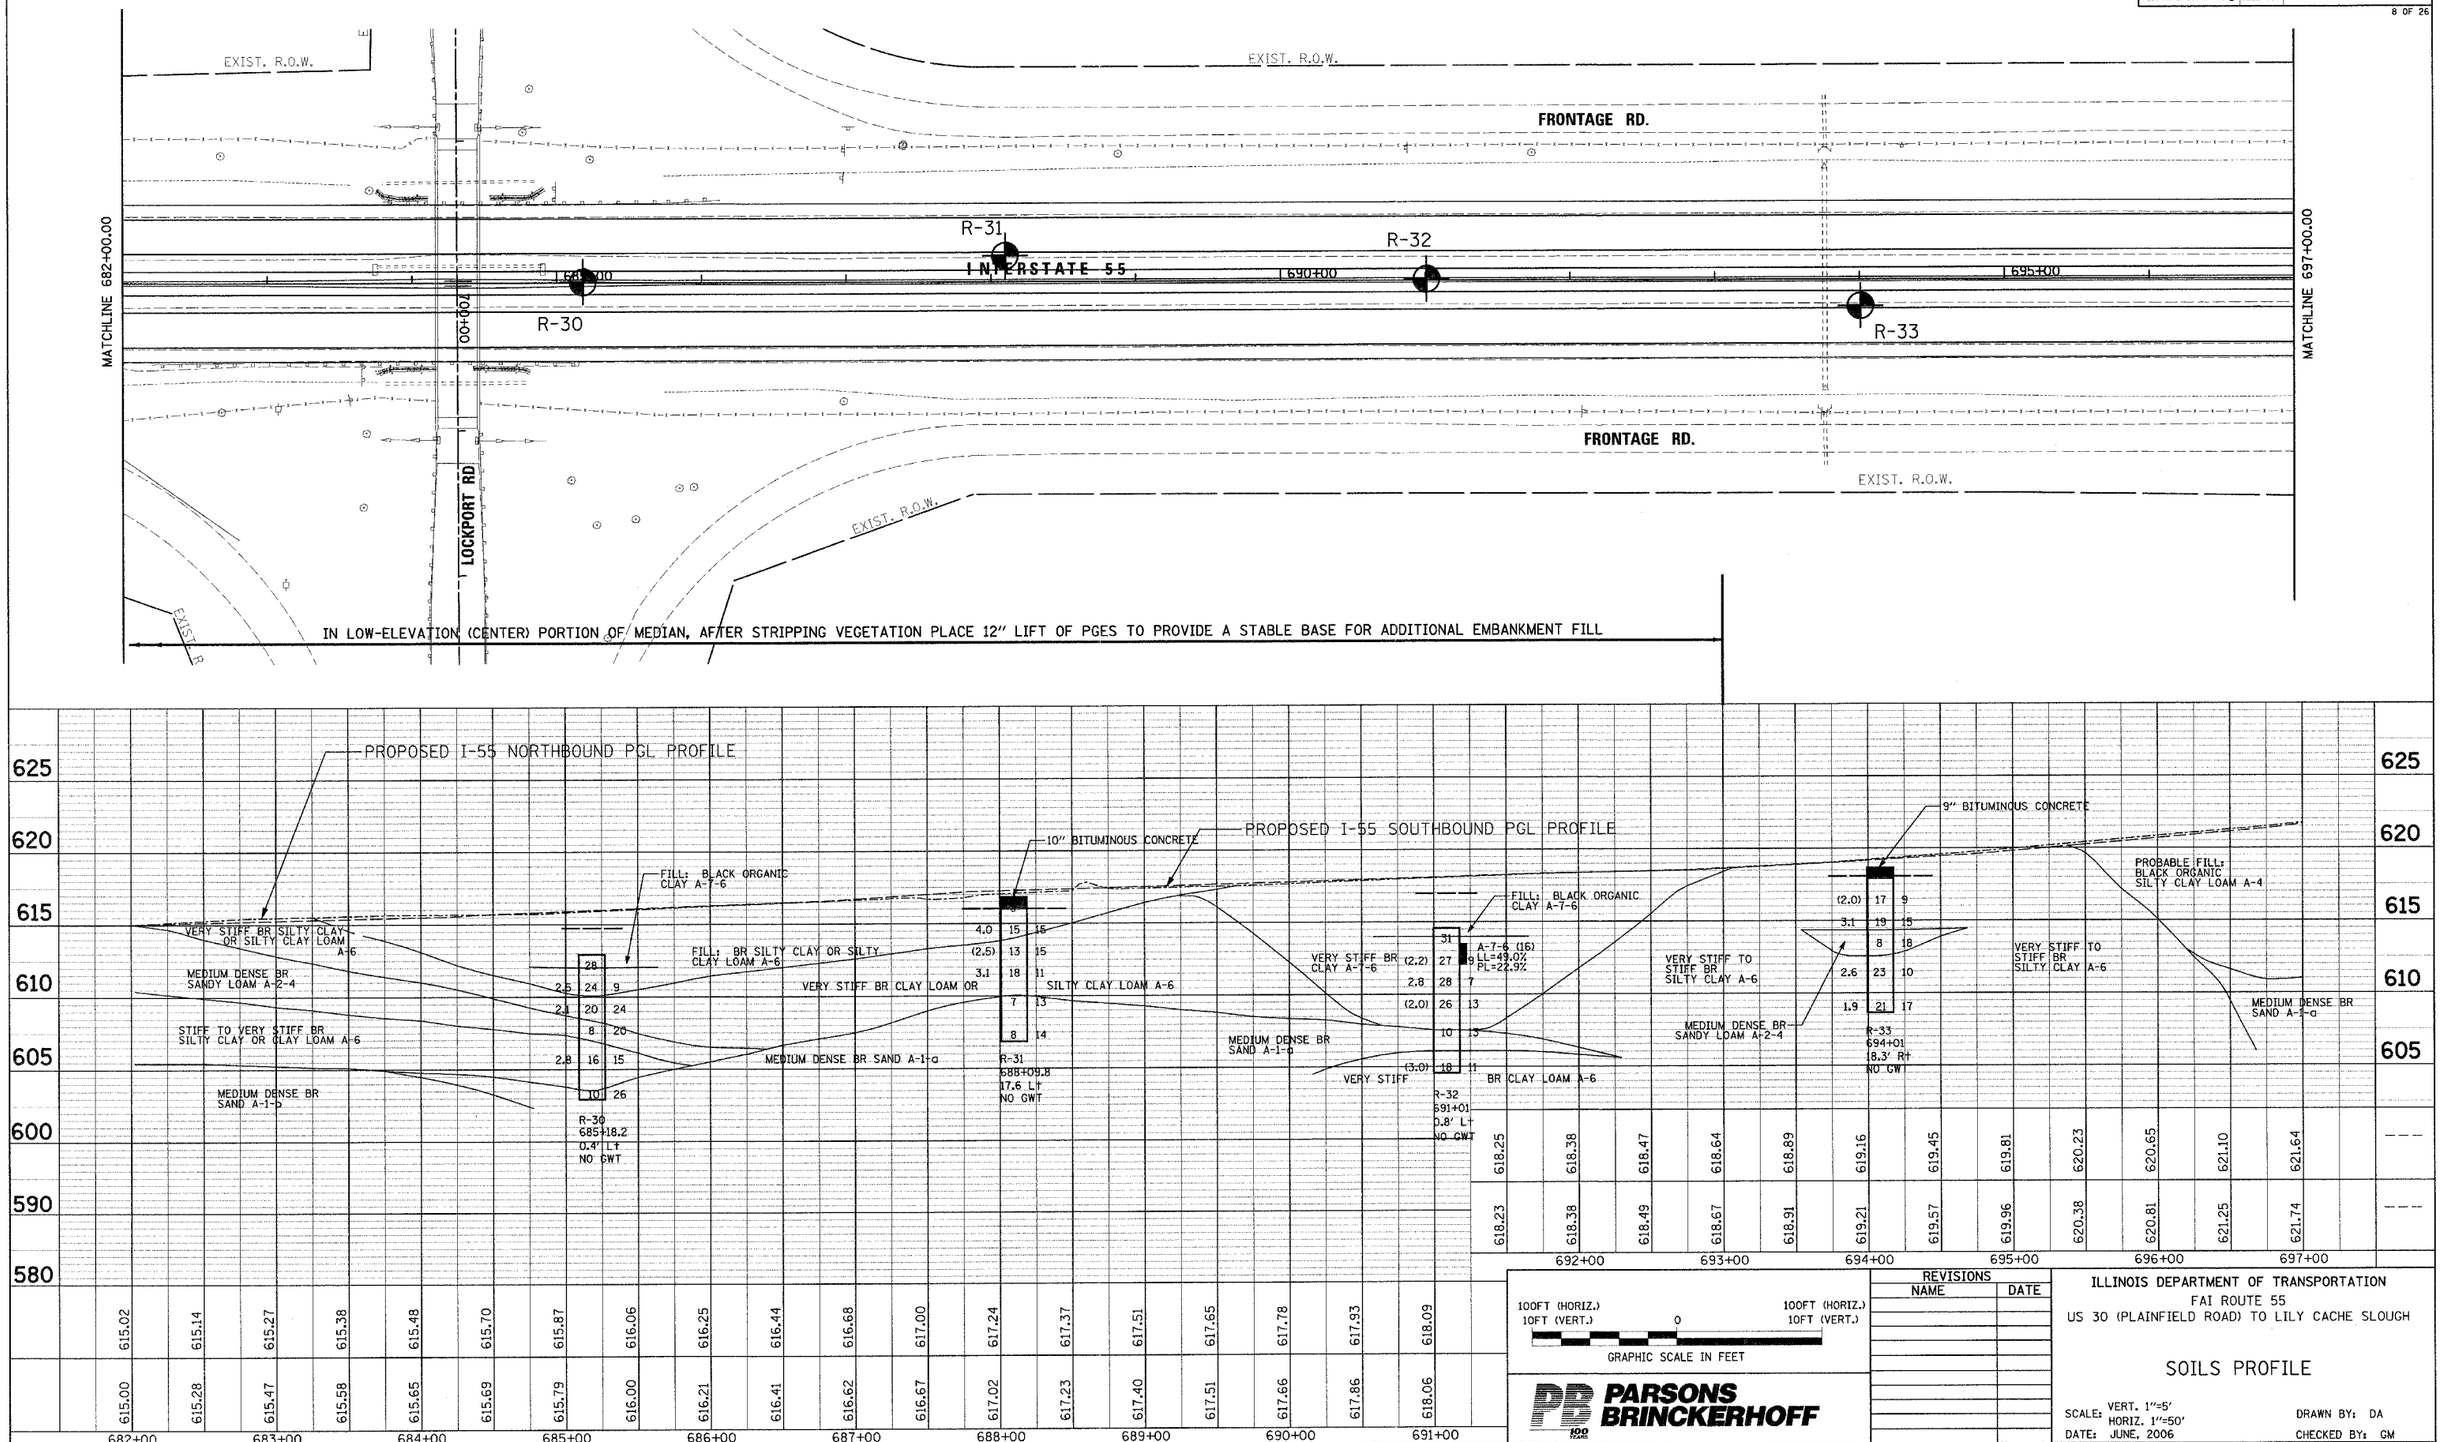

REVISIONS

NAME	DATE

ILLINOIS DEPARTMENT OF TRANSPORTATION
FAI ROUTE 55
US 30 (PLAINFIELD ROAD) TO LILY CACHE SLOUGH

SOILS PROFILE

SCALE: VERT. 1"=5'
HORIZ. 1"=50'
DATE: JUNE, 2006

DRAWN BY: DA
CHECKED BY: GM

BLOOM CONSULTANTS, LLC.

GENERALIZED SOIL PROFILES

FINAL