CONTRACT NO. 60B86

F.A. RTE.	SECTION	COUNTY	TOTAL SHEETS	SHEET NO.
55	2006-032 BY	WILL	505	100
STA.	907+00	TO STA.	922+00	
FED. ROAD DIST. NO. _	ILLINOIS	FED. AID PROJECT		

23 OF 26

NORTHBOUND (OUTSIDE) AUXILIARY LANE

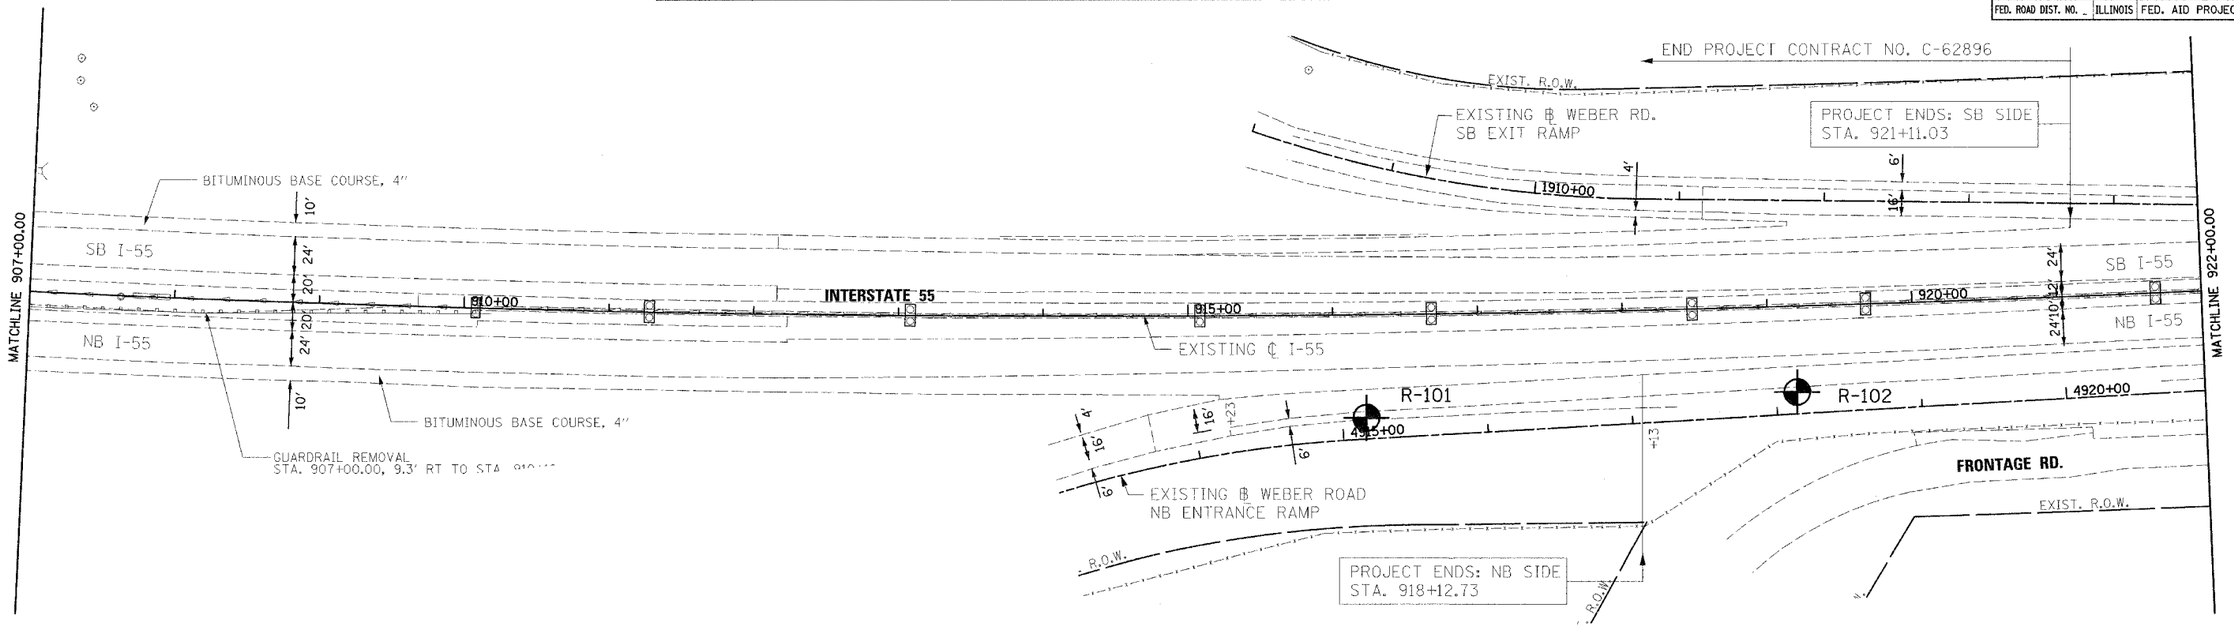

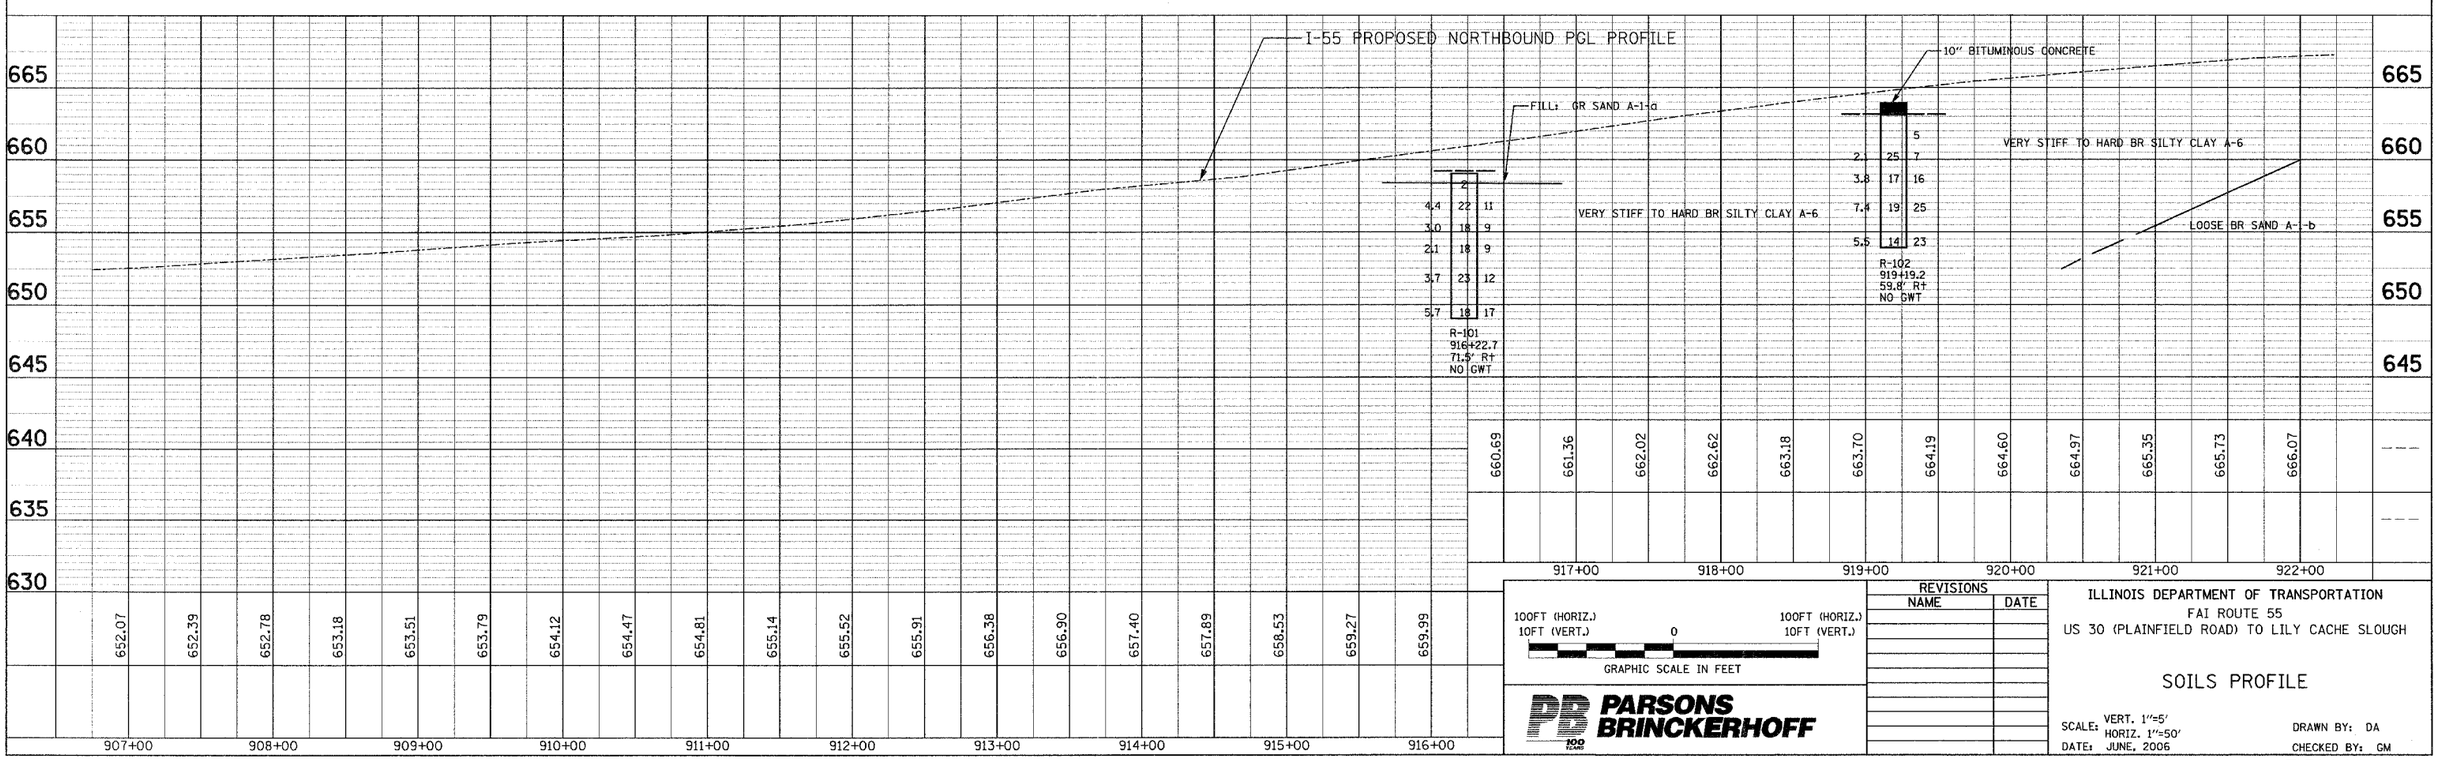

100FT (HORIZ.) 10FT (VERT.) 0 100FT (HORIZ.) 10FT (VERT.)

GRAPHIC SCALE IN FEET

PARSONS BRINCKERHOFF

REVISIONS	
NAME	DATE

ILLINOIS DEPARTMENT OF TRANSPORTATION
FAI ROUTE 55
US 30 (PLAINFIELD ROAD) TO LILY CACHE SLOUGH

SOILS PROFILE

SCALE: VERT. 1"=5' HORIZ. 1"=50'
DATE: JUNE, 2006

DRAWN BY: DA
CHECKED BY: GM

BLOOM CONSULTANTS, LLC.

GENERALIZED SOIL PROFILES

FINAL