CONTRACT NO. 60B86

F.A.P. RTE.	SECTION	COUNTY	TOTAL SHEETS	SHEET NO.
55	2006-032 BY	WILL	505	182
STA. 712+00	TO STA. 727+00			
FED. ROAD DIST. NO.	ILLINOIS	FED. AID PROJECT		

DRU-07 OF 12

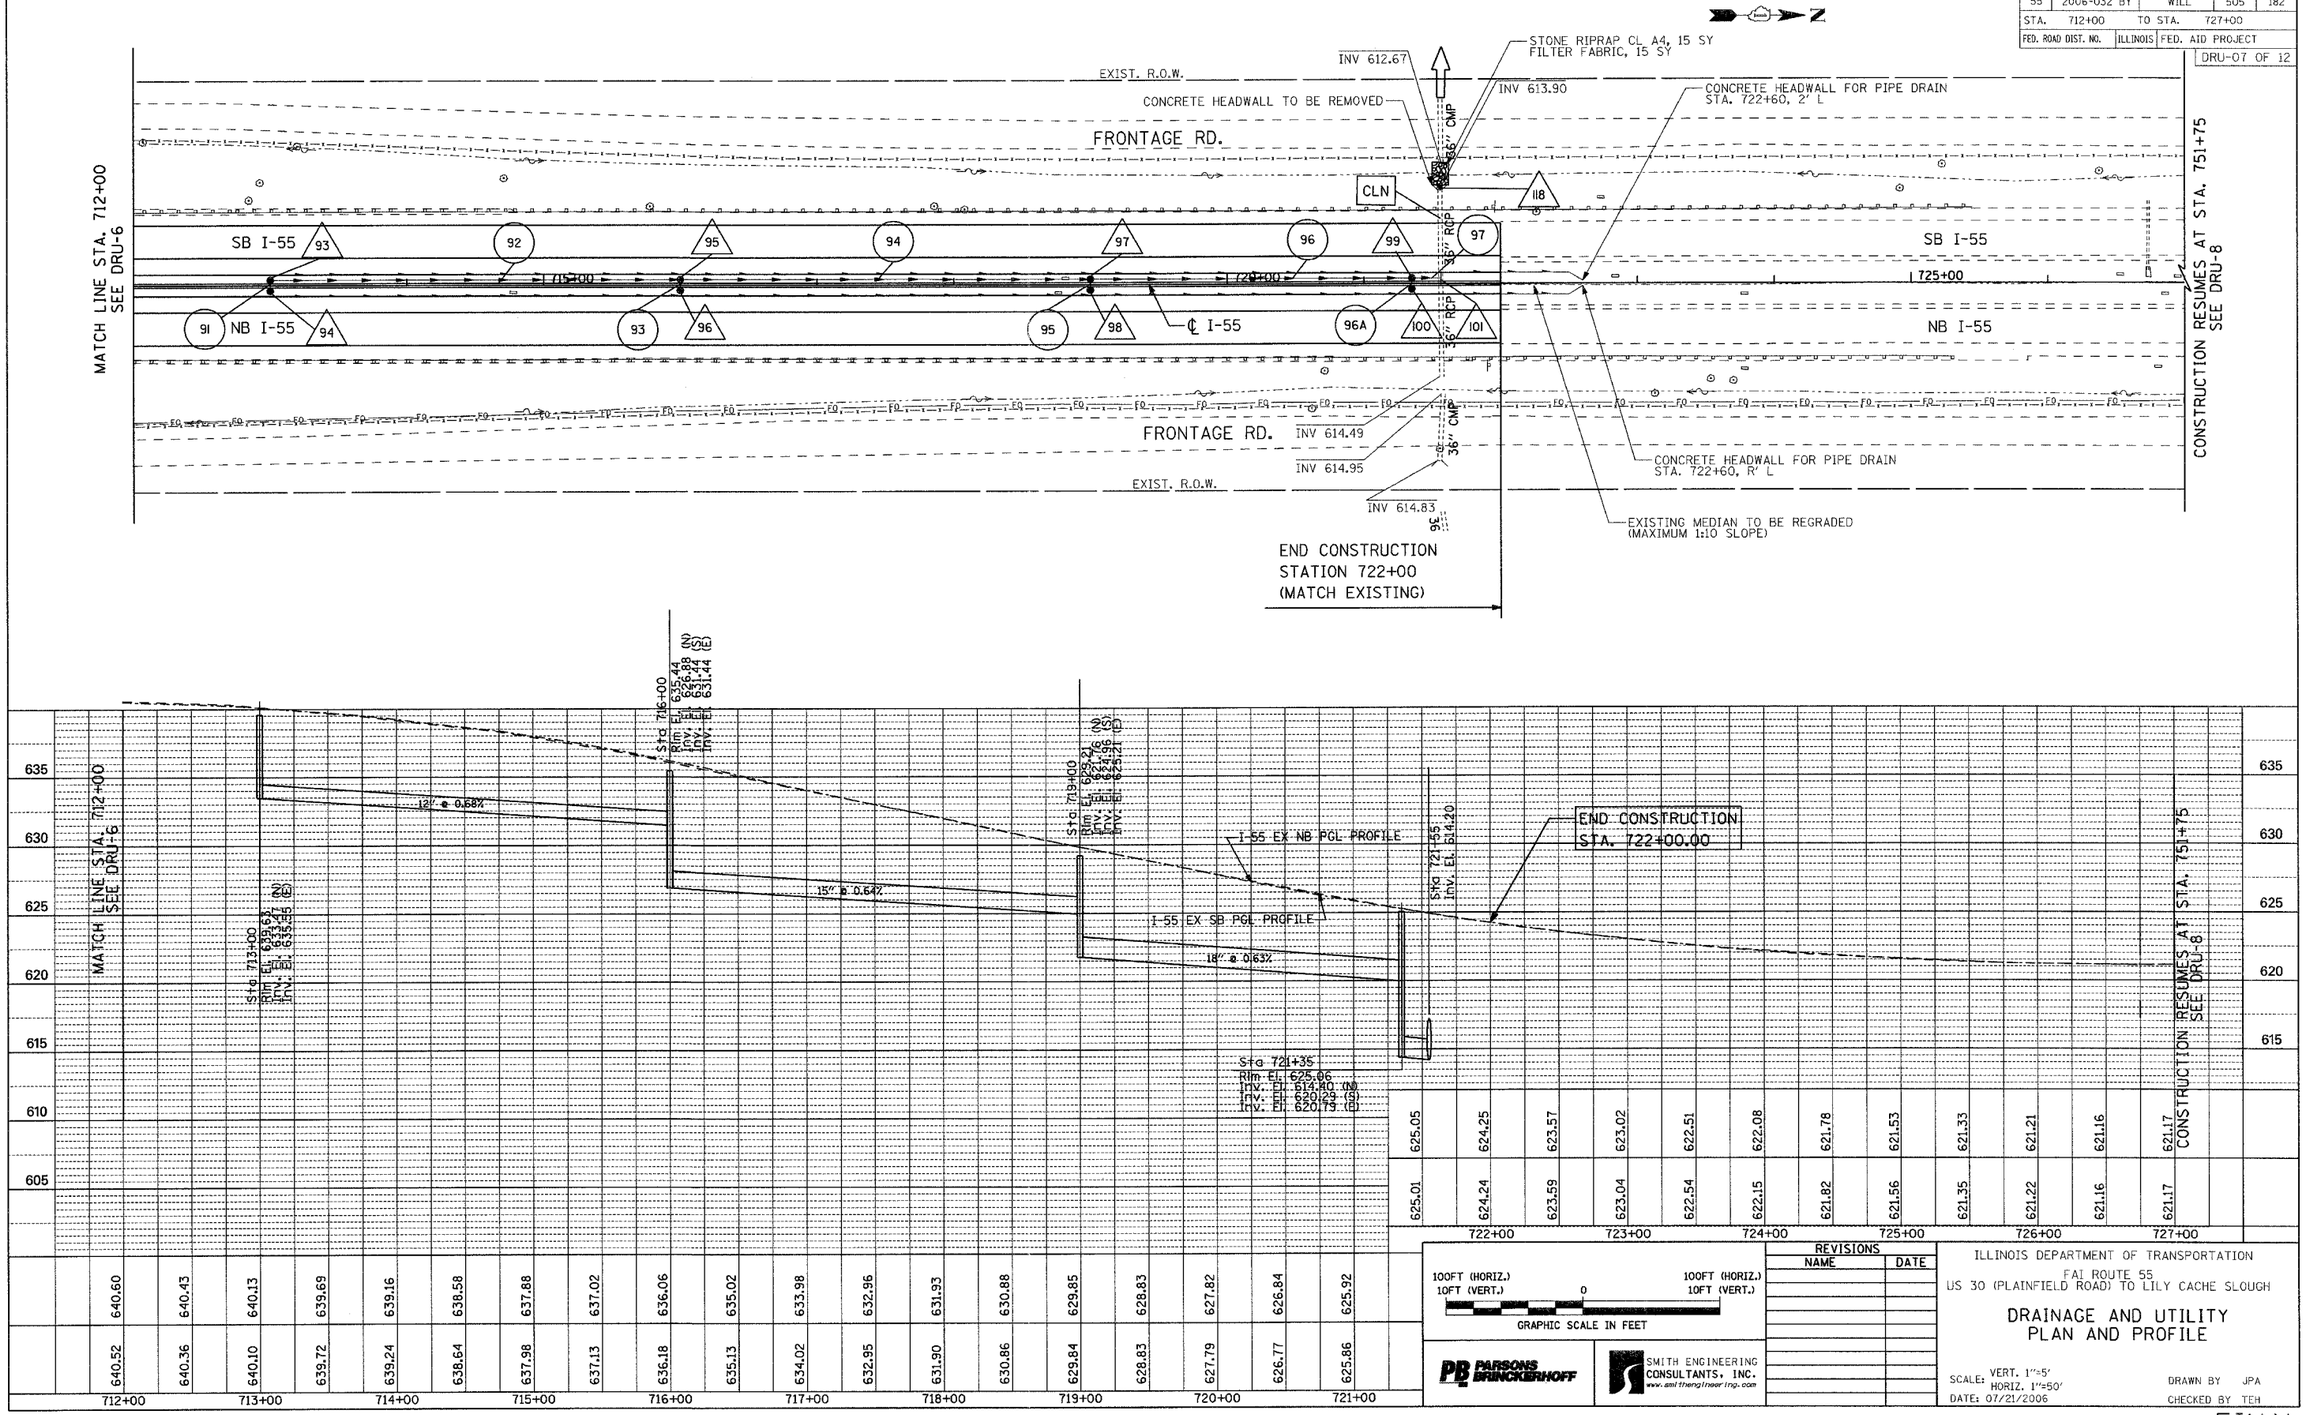

REVISIONS	
NAME	DATE

ILLINOIS DEPARTMENT OF TRANSPORTATION

FAI ROUTE 55
US 30 (PLAINFIELD ROAD) TO LILY CACHE SLOUGH

DRAINAGE AND UTILITY PLAN AND PROFILE

SCALE: VERT. 1"=5'
HORIZ. 1"=50'

DATE: 07/21/2006

DRAWN BY JPA

CHECKED BY TEH

FINAL