CONTRACT NO. 60B86

F.A.P. RTE.	SECTION	COUNTY	TOTAL SHEETS	SHEET NO.
55	2006-032 BY	WILL	505	187
STA. 1500+00		TO STA. 1512+00		
FED. ROAD DIST. NO.	ILLINOIS	FED. AID PROJECT		

DRU-12 OF 12

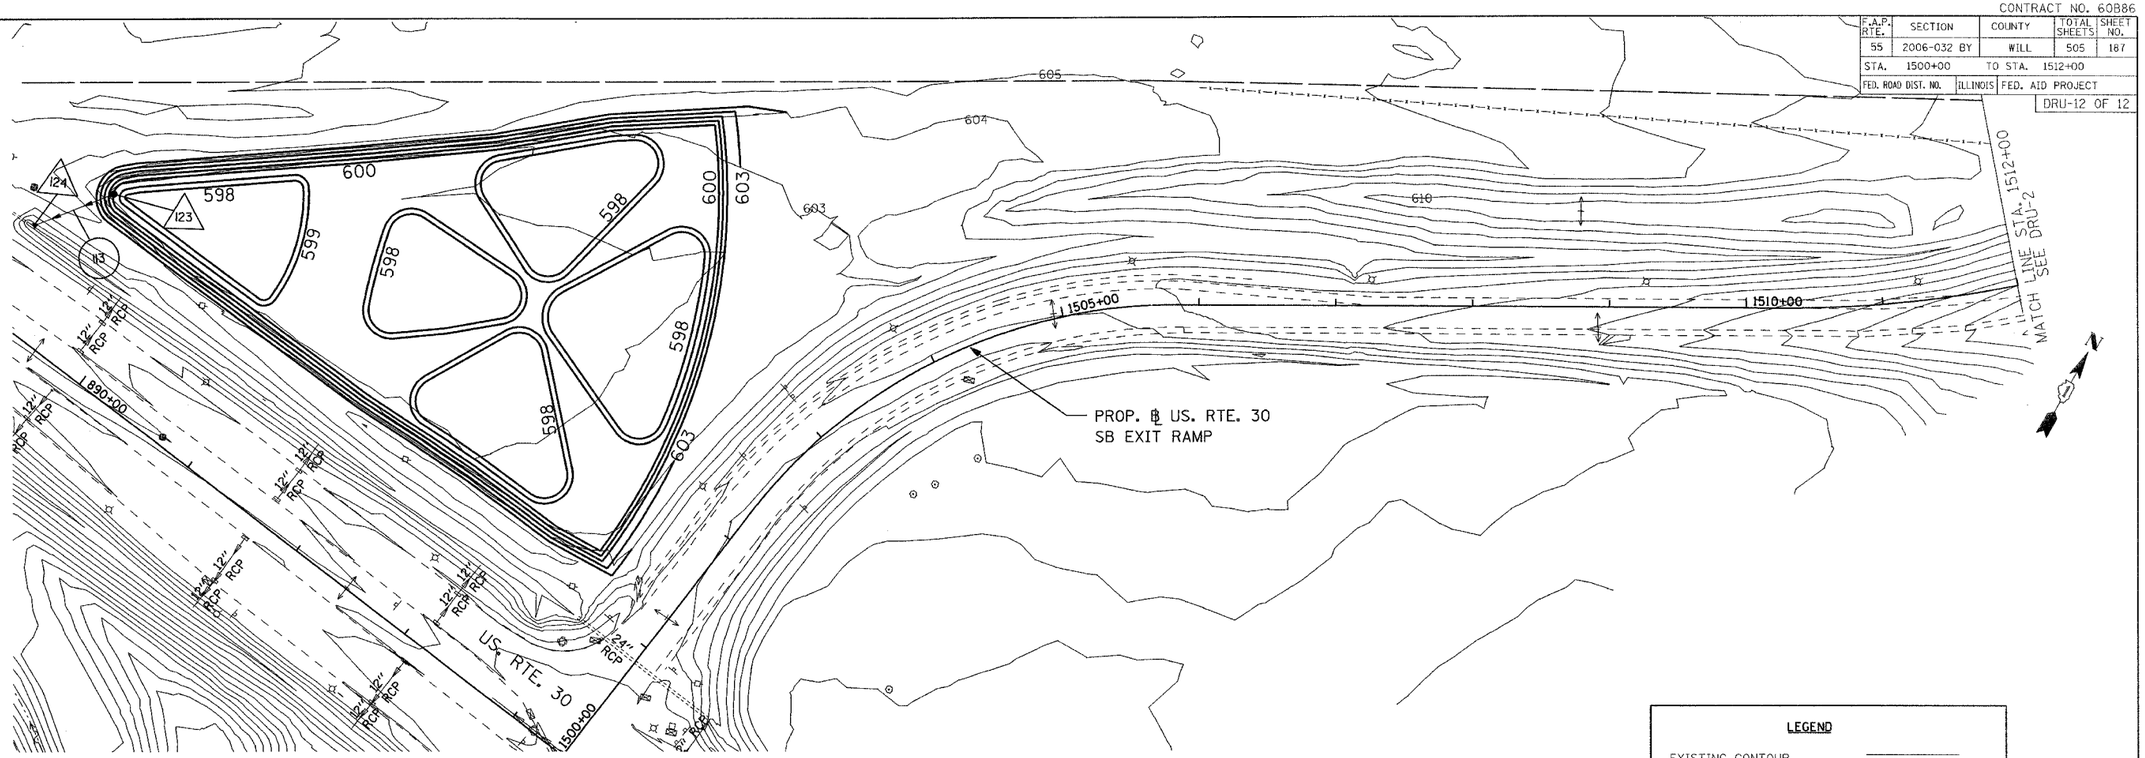

LEGEND

EXISTING CONTOUR

PROPOSED CONTOUR

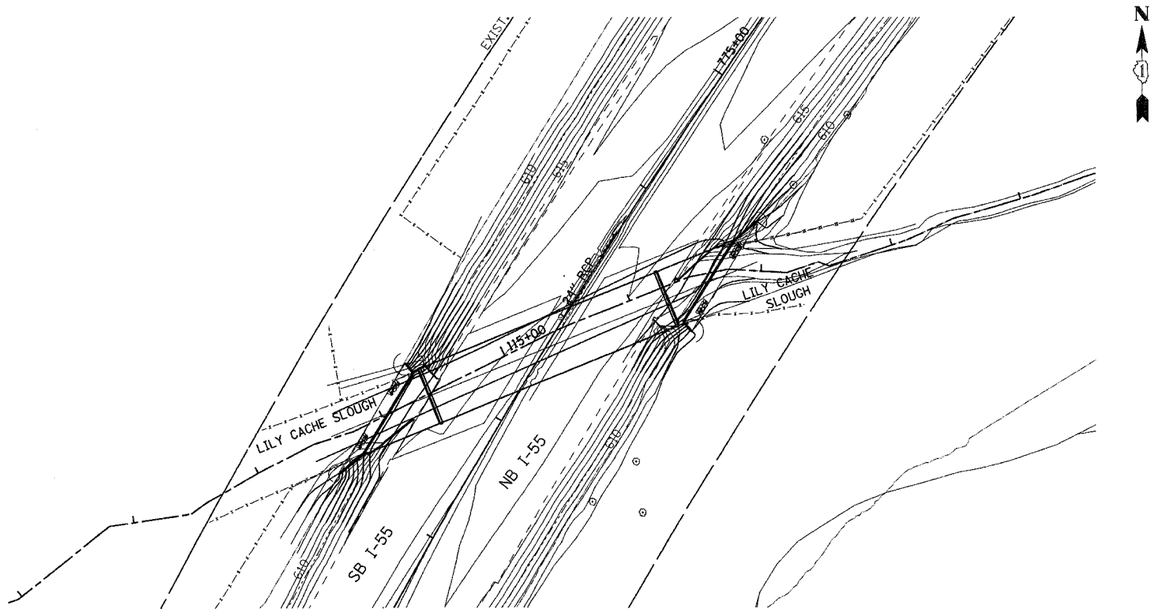

LILY CACHE SLOUGH GRADING DETAIL

PARSONS BRINCKERHOFF

SMITH ENGINEERING CONSULTANTS, INC.
www.smithengineering.com

REVISIONS	
NAME	DATE

ILLINOIS DEPARTMENT OF TRANSPORTATION

FAI ROUTE 55
US 30 (PLAINFIELD ROAD) TO LILY CACHE SLOUGH

DRAINAGE AND UTILITY PLAN AND PROFILE

SCALE: 1" = 50'
DATE: 07/21/2006

DRAWN BY: JPA
CHECKED BY: TEH

FINAL