CONTRACT NO. 60B86

F.A.I. RTE.	SECTION	COUNTY	TOTAL SHEETS	SHEET NO.
55	2006-032 BY	WILL	505	235
STA.		TO STA.		
FED. ROAD DIST. NO.	ILLINOIS	FED. AID PROJECT		

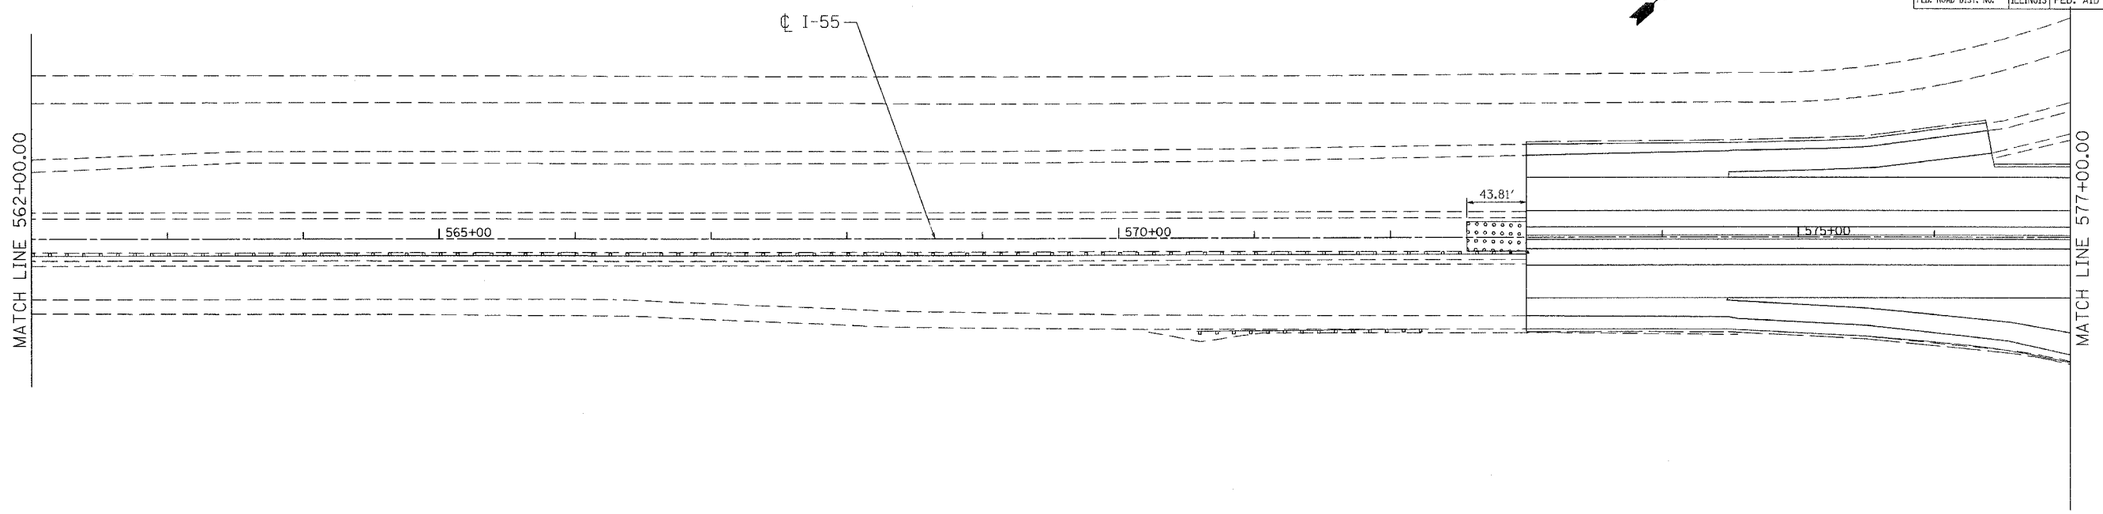

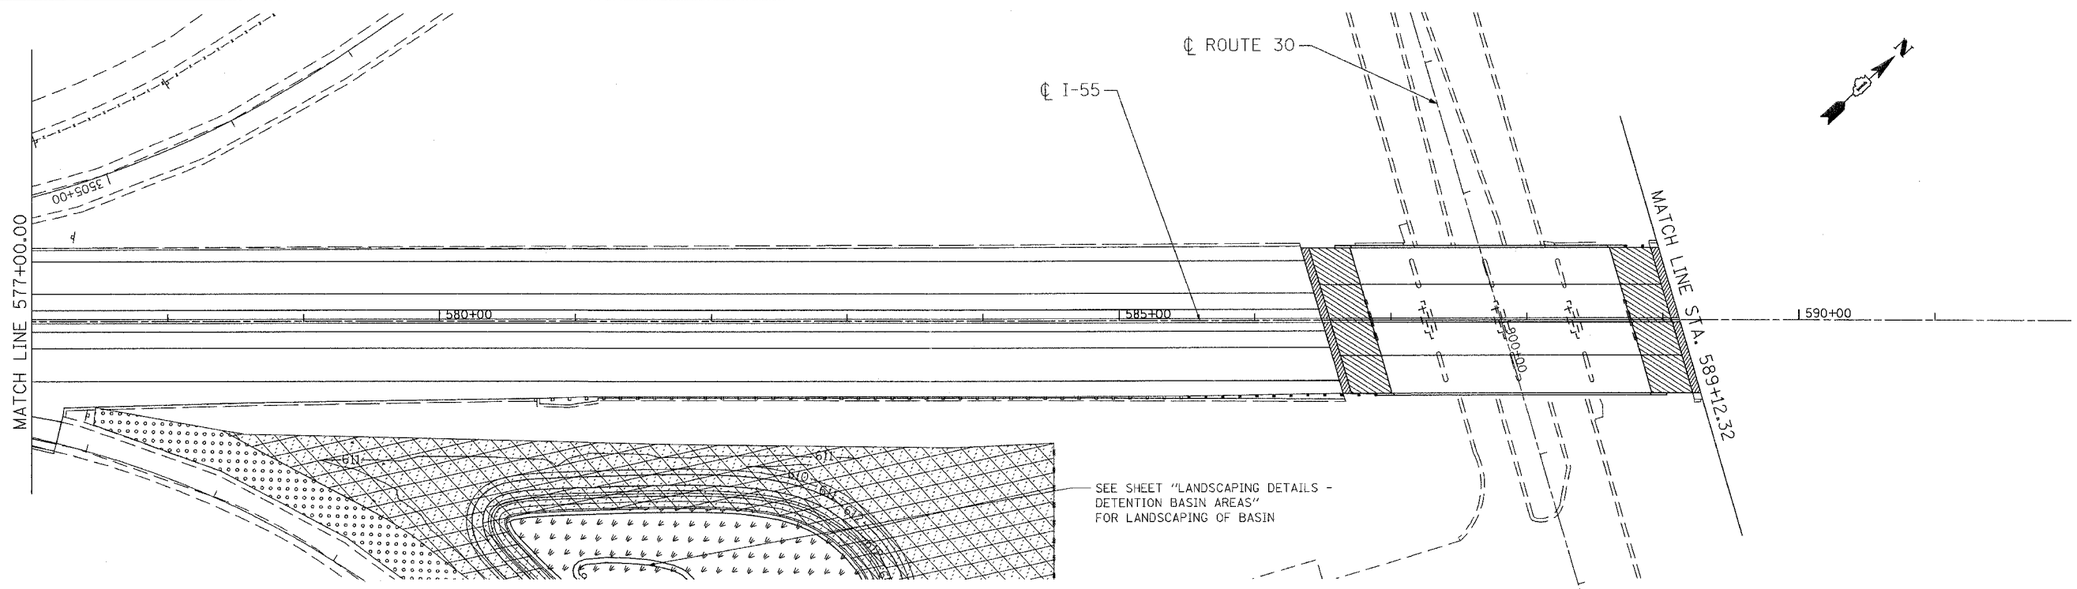

LANDSCAPING LEGEND

- SEEDING CLASS 2A WITH TOPSOIL FURNISH AND PLACE, 6" AND EROSION CONTROL BLANKET
- SEEDING CLASS 4 WITH COMPOST FURNISH AND PLACE, 4" AND EROSION CONTROL BLANKET
- SEEDING, CLASS 4B (MODIFIED) WITH COMPOST FURNISH AND PLACE, 4" AND MULCH METHOD 2

REVISIONS	
NAME	DATE

MORCOM, N.V., INC.
CONSULTING ENGINEERS
CHICAGO, ILLINOIS

ILLINOIS DEPARTMENT OF TRANSPORTATION
FAI ROUTE 55
US 30 (PLAINFIELD ROAD) TO LILY CACHE SLOUGH

LANDSCAPING DETAILS
FAI 55
STA. 562+00.00 TO STA. 589+12.32

SCALE: 1"=50' DRAWN BY MW
DATE 07/05/06 CHECKED BY DDH

TENG
TENG & ASSOCIATES, INC.
ENGINEERS/ARCHITECTS/PLANNERS
CHICAGO, ILLINOIS

PLOT DATE = $DATE$
FILE NAME = $FILE$
PLOT SCALE = $SCALE$
USER NAME = $USER$

..\AL99\AB01.DGN, ..\XR\B14083.DGN, ..\PL\B14081.DGN, ..\PM\B14081.DGN, ..\LP\B14081.DGN, ..\DU\B14081.DGN, ..\VL99\A001.DGN, ..\XR\B14083.DGN, ..\PL\B14081.DGN, ..\PM\B14081.DGN
6-29-2006, 15:48:15 GARCIAAZ S:\DOCUMENT\02361161\CIVIL\DGN\LP1B14015.SHT