CONTRACT NO. 60B86

F.A.I. RTE.	SECTION	COUNTY	TOTAL SHEETS	SHEET NO.
55	2006-032 BY	WILL	505	266
STA.		TO STA.		
FED. ROAD DIST. NO.	ILLINOIS	FED. AID PROJECT		

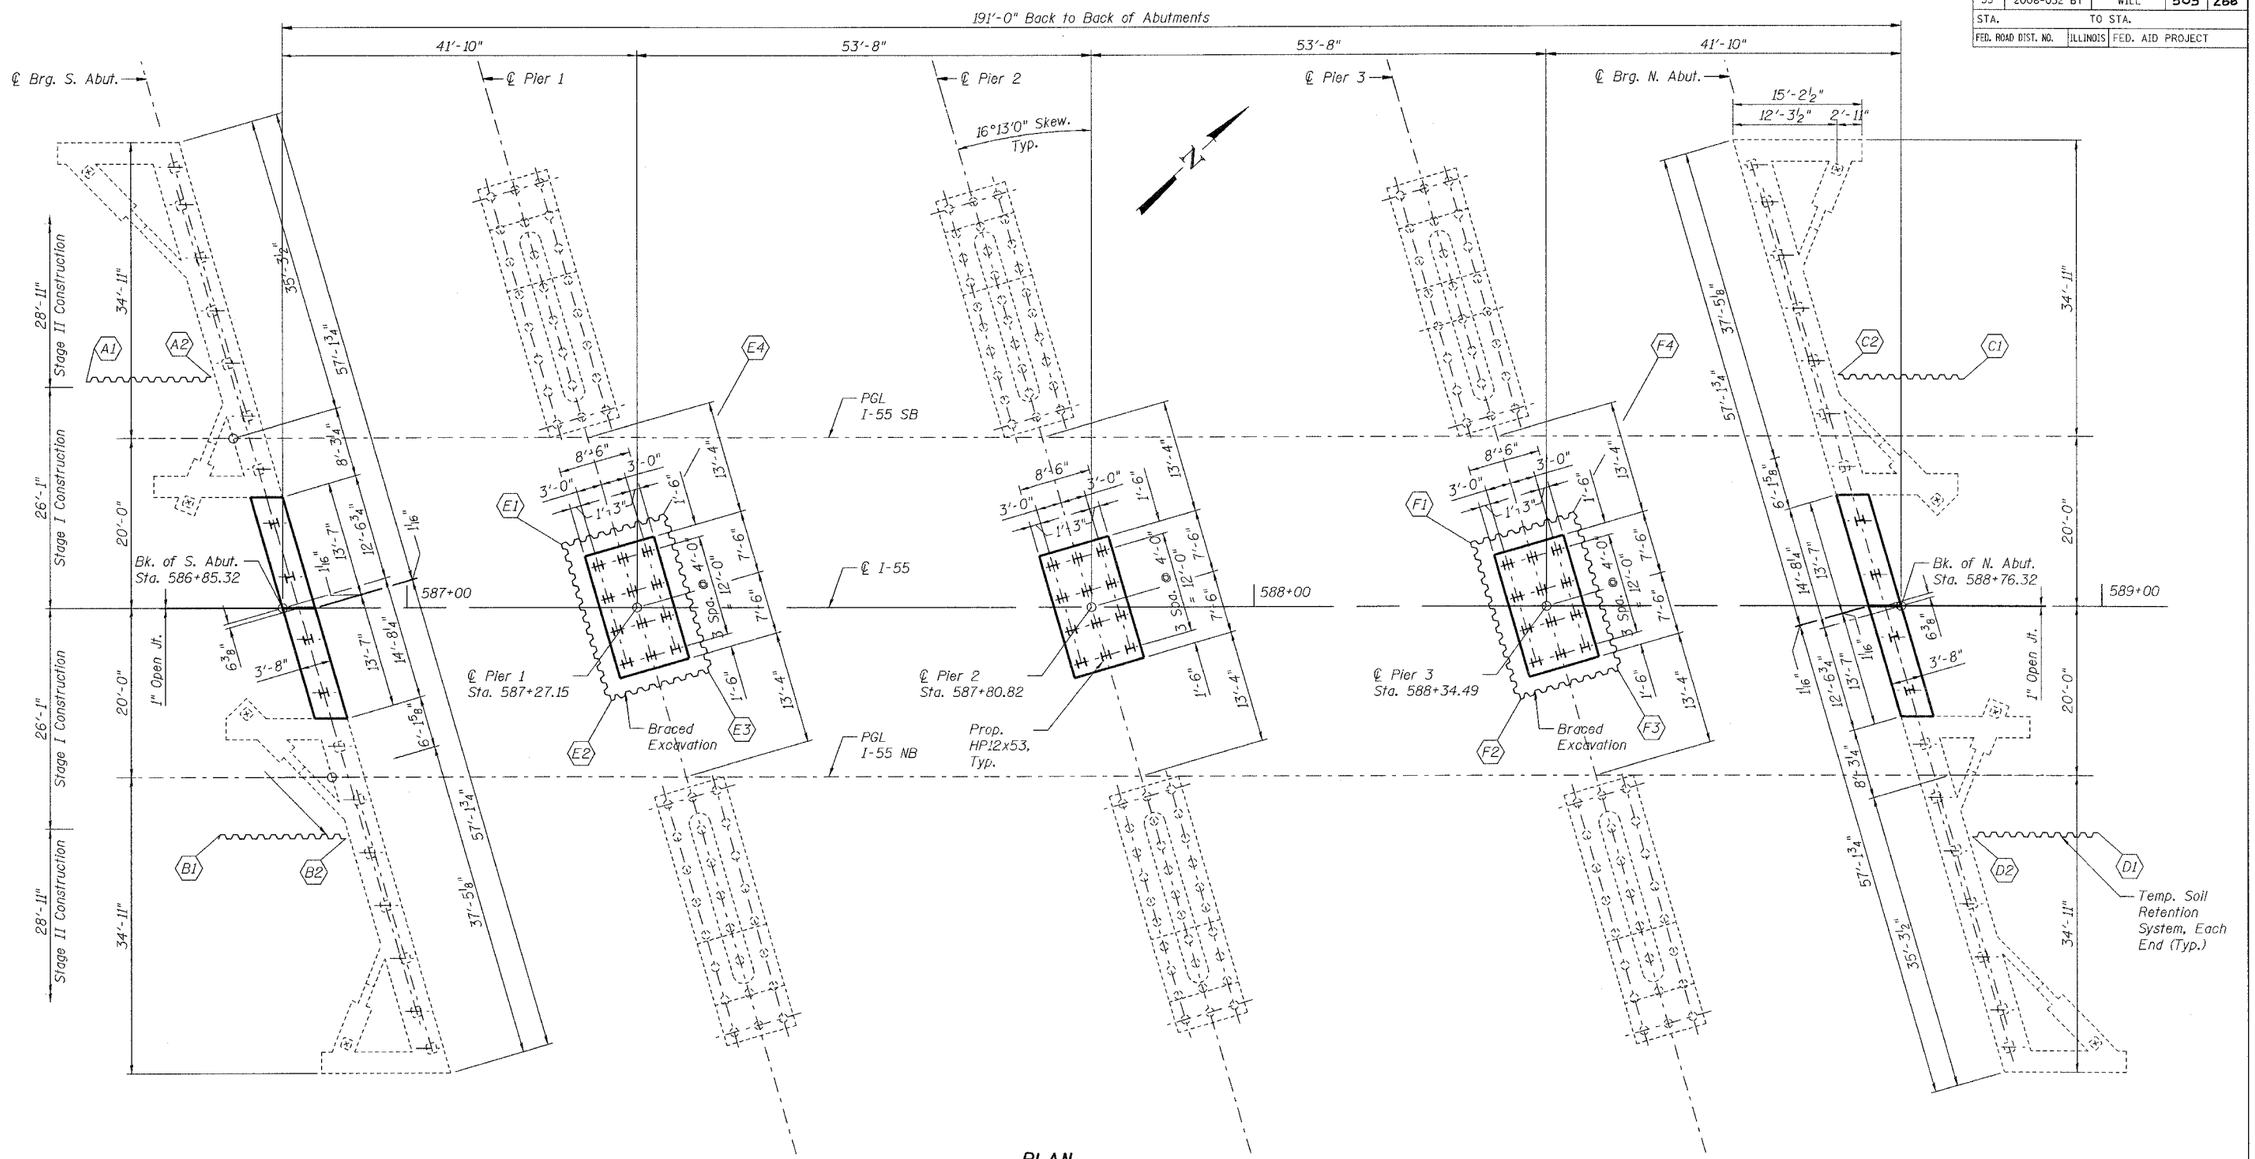

PLAN

LEGEND:

Braced Excavation or Temporary Soil Retention System

Notes:

1. See Shi. SC-6 for location of Temporary Soil Retention System and Braced Excavation.

SHT. SC-7 OF 38

REVISIONS	
NAME	DATE

MORCOM, N.V., INC.
CONSULTING ENGINEERS
CHICAGO, ILLINOIS

ILLINOIS DEPARTMENT OF TRANSPORTATION
FAI ROUTE 55
US 30 (PLAINFIELD ROAD) TO LILY CACHE SLOUGH
SB & NB I-55 OVER US RTE. 30, S.N. 099-0016 & 099-0017
STA. 587+80.82, SECTION 2006-032 BY
WILL COUNTY

SUBSTRUCTURE LAYOUT

SCALE:
DRAWN BY PA
DATE 07/05/06
CHECKED BY MJK

TENG
TENG & ASSOCIATES, INC.
ENGINEERS/ARCHITECTS/PLANNERS
CHICAGO, ILLINOIS

PLOT DATE = $DATE$
FILE NAME = $FILEL$
PLOT SCALE = $SCALE$
USER NAME = $USER$

-\S5-99\0B86\DGN_\B0P99A0862.DGN, -\B0P99\0B86.DGN
6-30-2006, 13:30:24 GARCIA42 "S:\DOCUMENT\02361521\STRUCT\DGN\SLIB\D0862.SHT