STATE OF ILLINOIS
DEPARTMENT OF TRANSPORTATION

ROUTE NO.	SECTION	COUNTY	TOTAL SHEETS	SHEET NO.
F.A.I. 55	2006-032 BY	WILL	505	406
FED. ROAD DIST. NO.		ILLINOIS	FED. AID PROJECT-	

SHEET NO. S-7
S-10 SHEETS

CONTRACT #: 60886

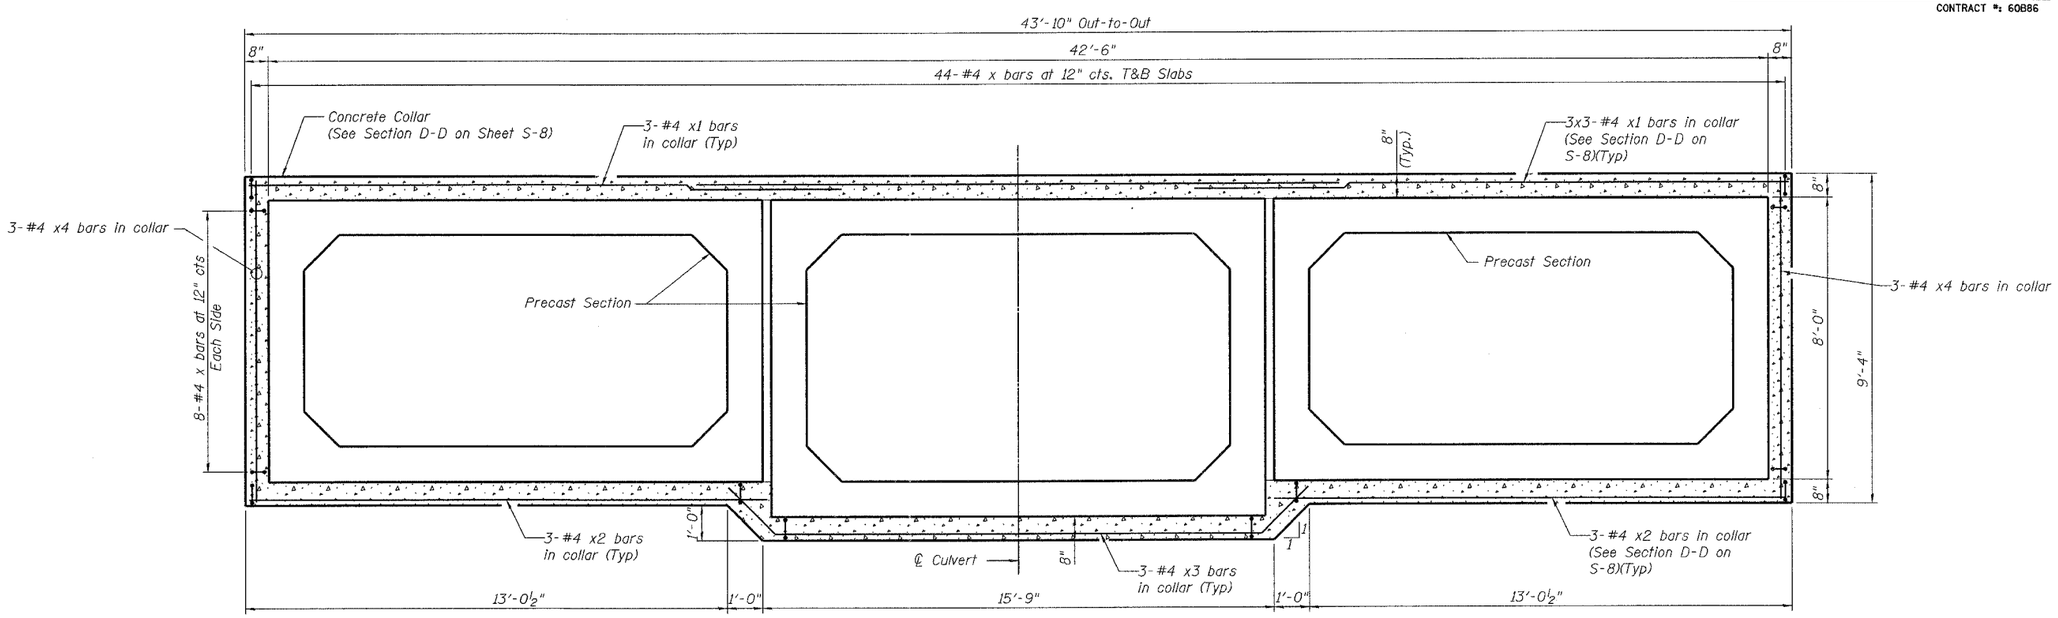

SECTION B-B
(Showing concrete collar)

NOTES:

Expansion Bolts shall be ¾" ϕ hooked bolts. Hooked bolts shall extend a minimum of 9" into precast section.

Work this sheet with sheet S-6 and S-8.

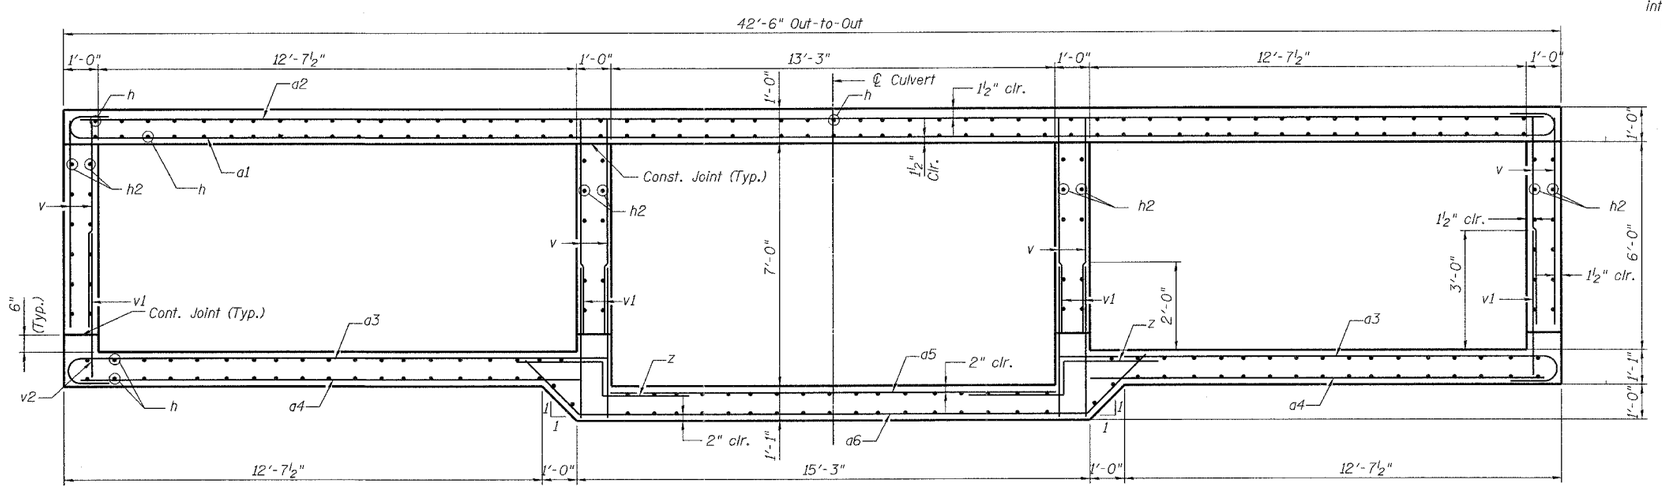

SECTION THROUGH CAST-IN-PLACE BARREL

DESIGNED	M Harding
CHECKED	N Fakroddin
DRAWN	M Williams
CHECKED	N Fakroddin

SMITH ENGINEERING CONSULTANTS, INC.
CIVIL/STRUCTURAL ENGINEERS AND SURVEYORS
www.smithengineering.com
E-MAIL: admin@smithengineering.com

PARSONS BRINCKERHOFF

REVISIONS	
NAME	DATE

ILLINOIS DEPARTMENT OF TRANSPORTATION

END SECTION DETAILS
I-55 OVER
LILY CACHE SLOUGH
F.A.I. ROUTE 55 SECTION 2006-032 BY
WILL COUNTY
STA. 772+61.10
SN 099-0407

DATE 07-05-2006

COMPANY NAME: SEC PID
PROJECT (SECTION): (PROJECT_(SW1407))
CLIENT: ACCENT
6/28/2006 3:40:06 PM
C:\DOCUMENTS AND SETTINGS\MCOTE\Desktop\Temp\AcPublish_2416\60886 Interstate 55\contract\sheet\Parsons\S0007S-6&8-7.dgn