CONTRACT: 72A49
SHEET 5 OF 9

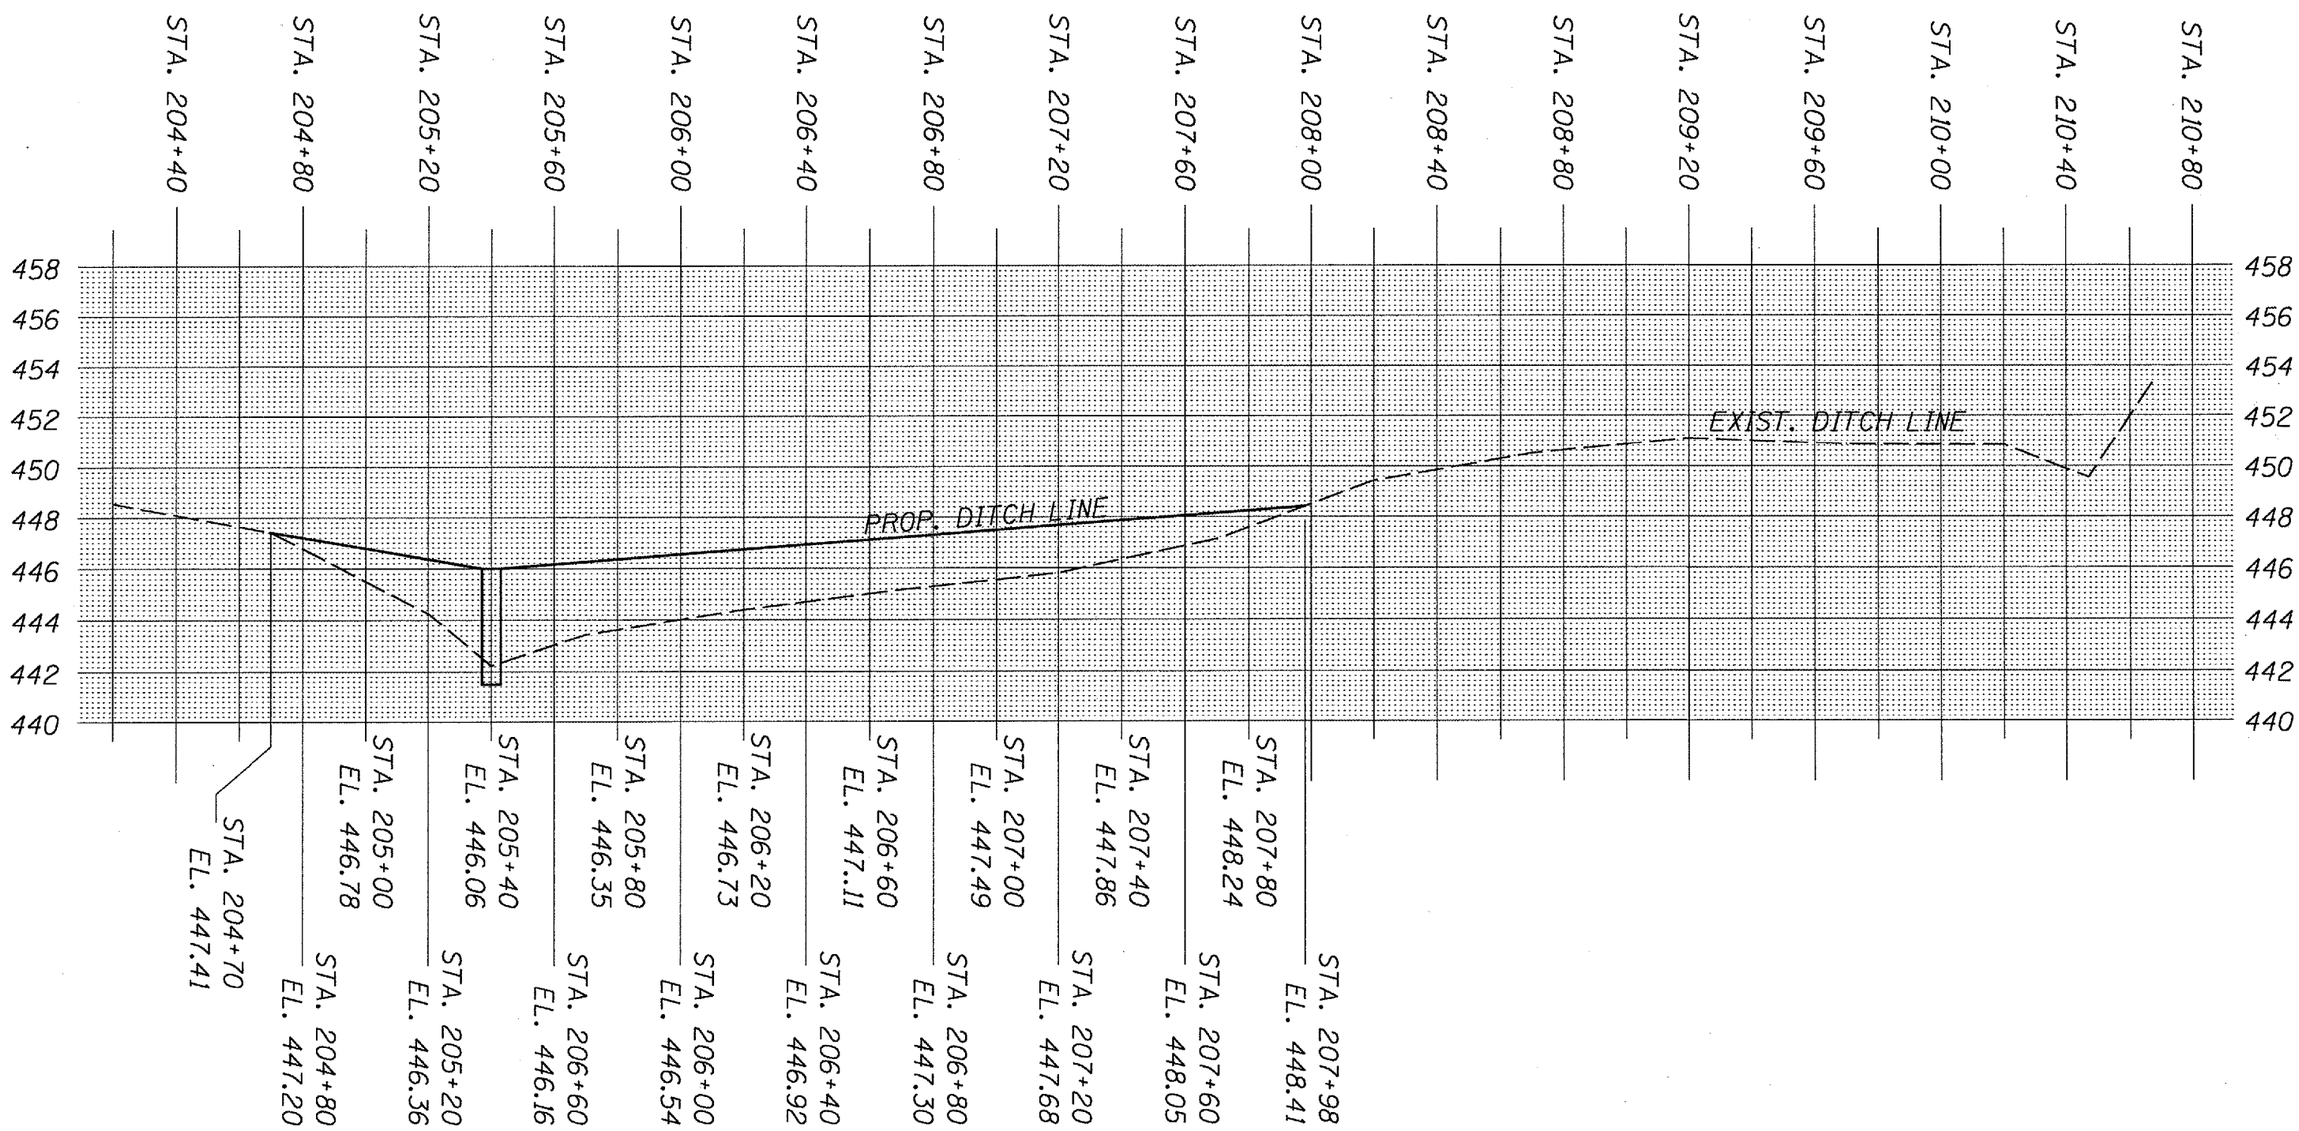

ELEVATIONS
FAP 612 (IL 100)
SECTION 112I-2
SCHUYLER COUNTY