CONTRACT NO. 76A21

F.A.P. RTE.	SECTION	COUNTY	TOTAL SHEETS	SHEET NO.
VAR	**	***	9	5
STA.	TO STA.			
FED. ROAD DIST. NO.	ILLINOIS	FED. AID PROJECT		

** DIST 8 DEEP WELLS 2007-1
*** MADISON & ST. CLAIR

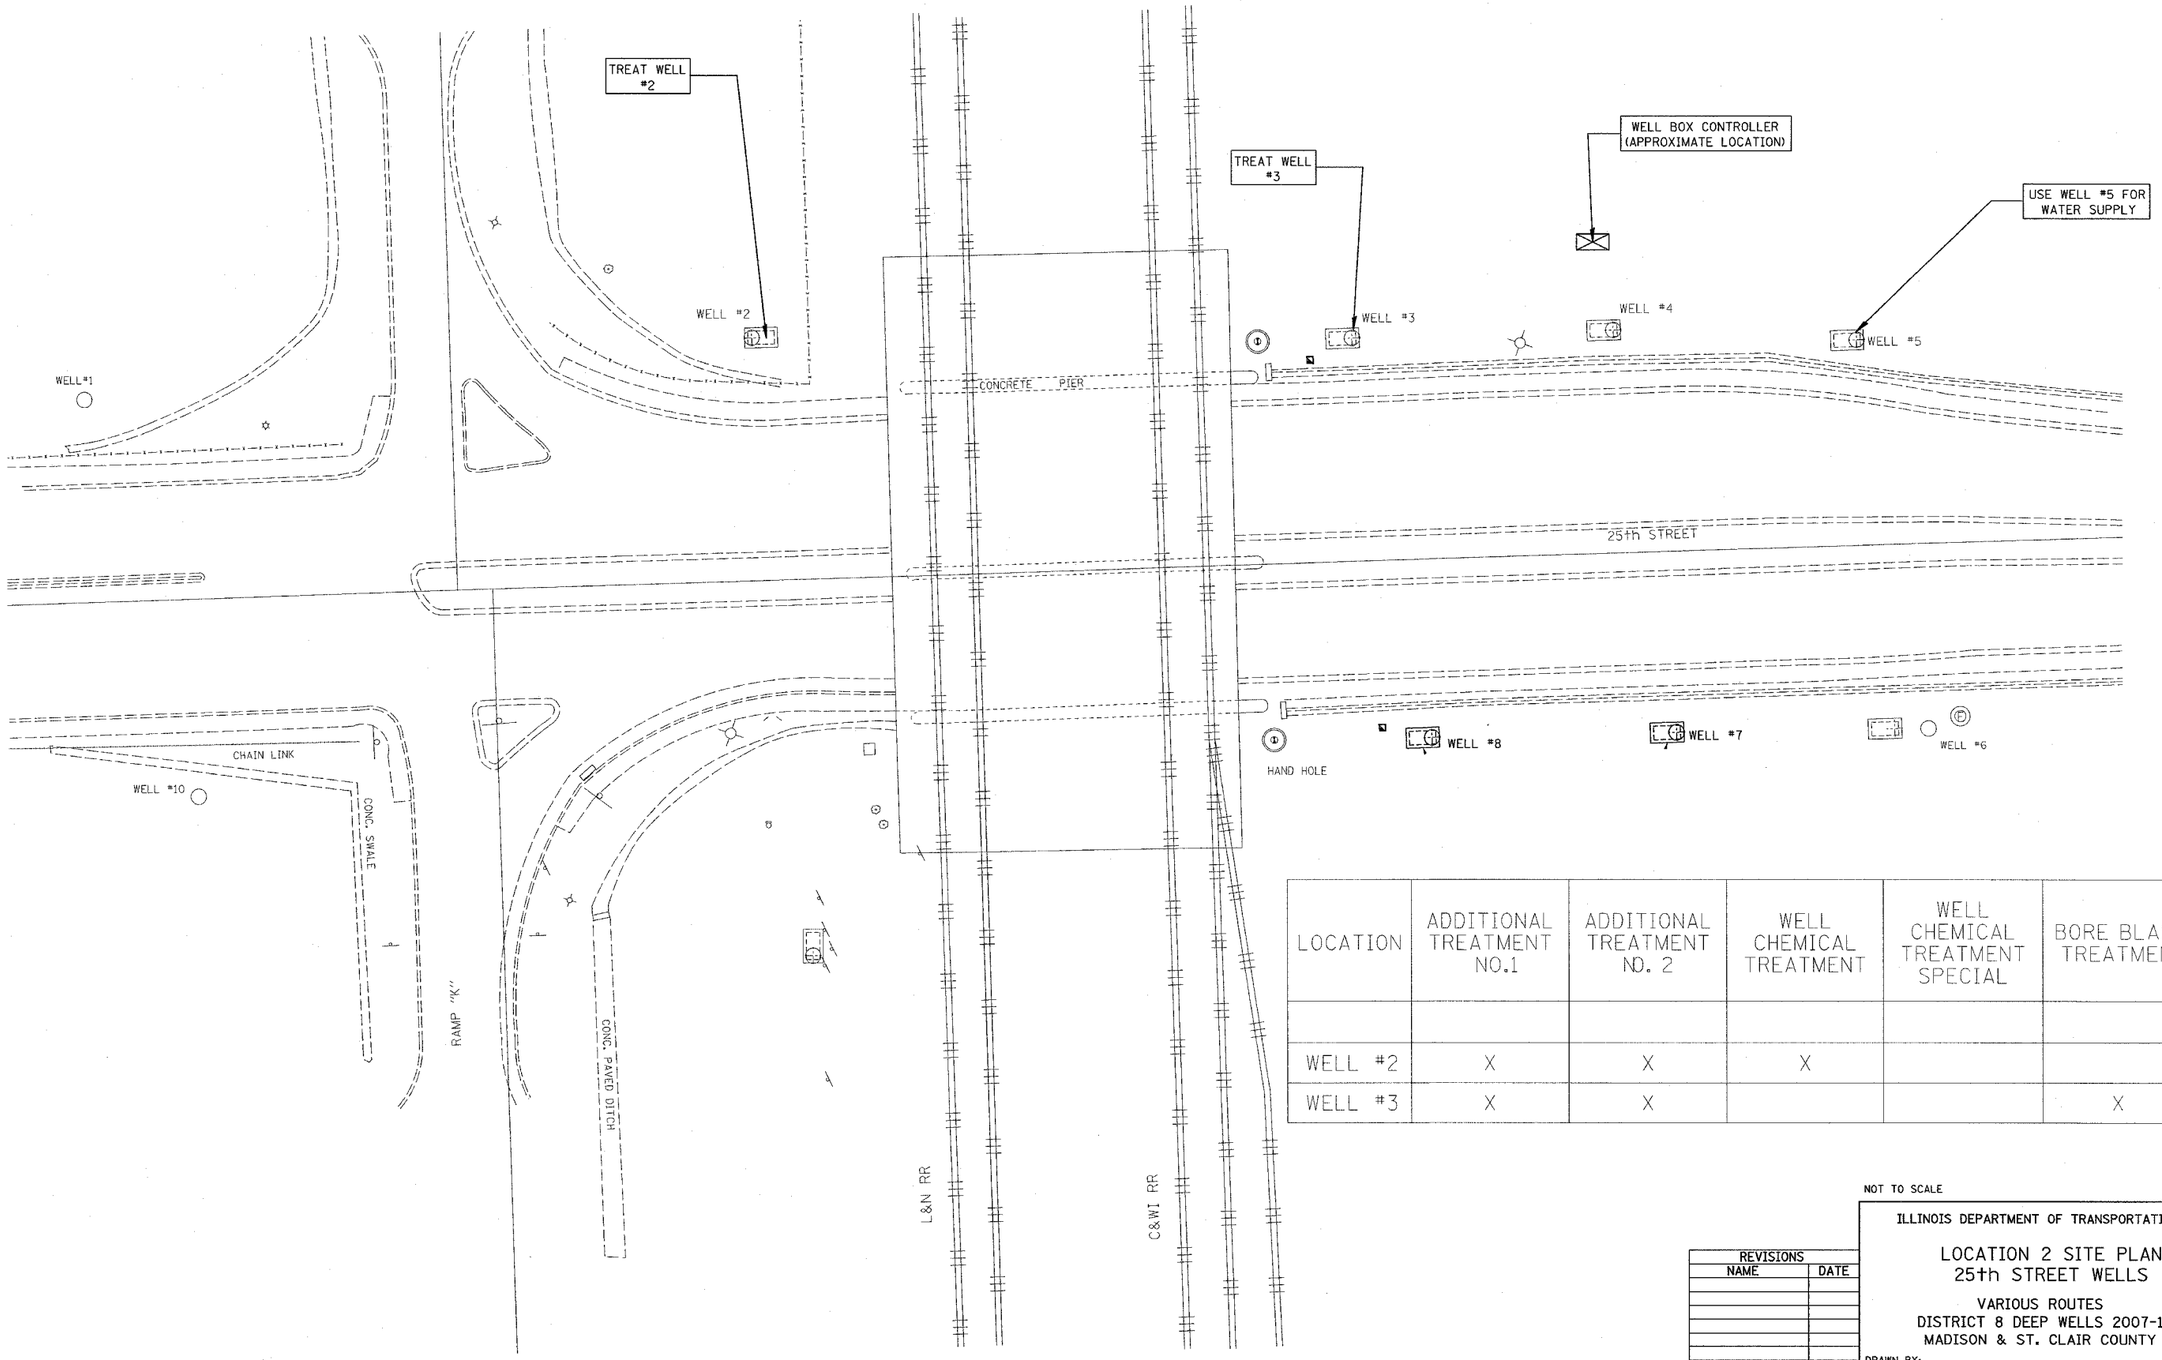

LOCATION	ADDITIONAL TREATMENT NO.1	ADDITIONAL TREATMENT NO. 2	WELL CHEMICAL TREATMENT	WELL CHEMICAL TREATMENT SPECIAL	BORE BLAST TREATMENT
WELL #2	X	X	X		
WELL #3	X	X			X

NOT TO SCALE

REVISIONS	
NAME	DATE

ILLINOIS DEPARTMENT OF TRANSPORTATION

LOCATION 2 SITE PLAN
25th STREET WELLS

VARIOUS ROUTES
DISTRICT 8 DEEP WELLS 2007-1
MADISON & ST. CLAIR COUNTY

DRAWN BY:

PLOT DATE: *DATE-TIME*

PLAN
NOTE BOOK NO.
SURVEYED
PLOTTED
ALIGNMENT CHECKED
RT. OF WAY CHECKED
CADD FILE NAME
BY
DATE

$$DATE$$
DATE-TIME
DGN-SPEC
*REF-
*REF-