FAU	SECTION	COUNTY	TOTAL SHEETS	SHEET NO.
2647	99-00142-07-WR	LAKE	256	32
CONTRACT NO: 83815				
FED. ROAD DIST. NO. 1	ILLINOIS	FED. AID PROJECT		

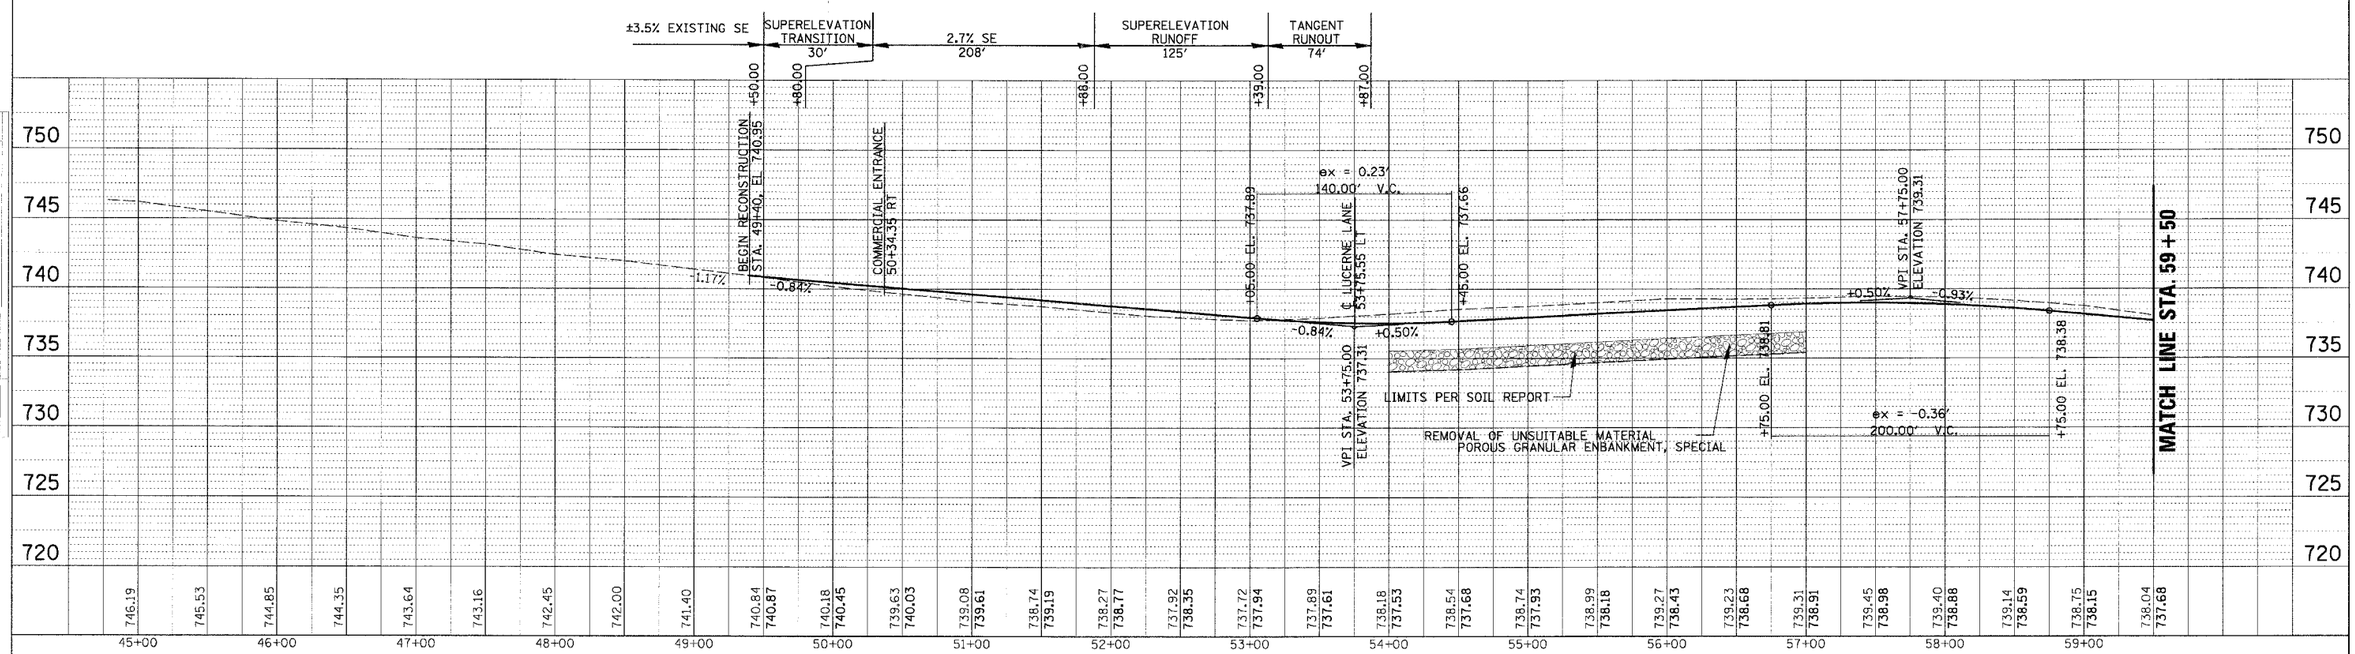

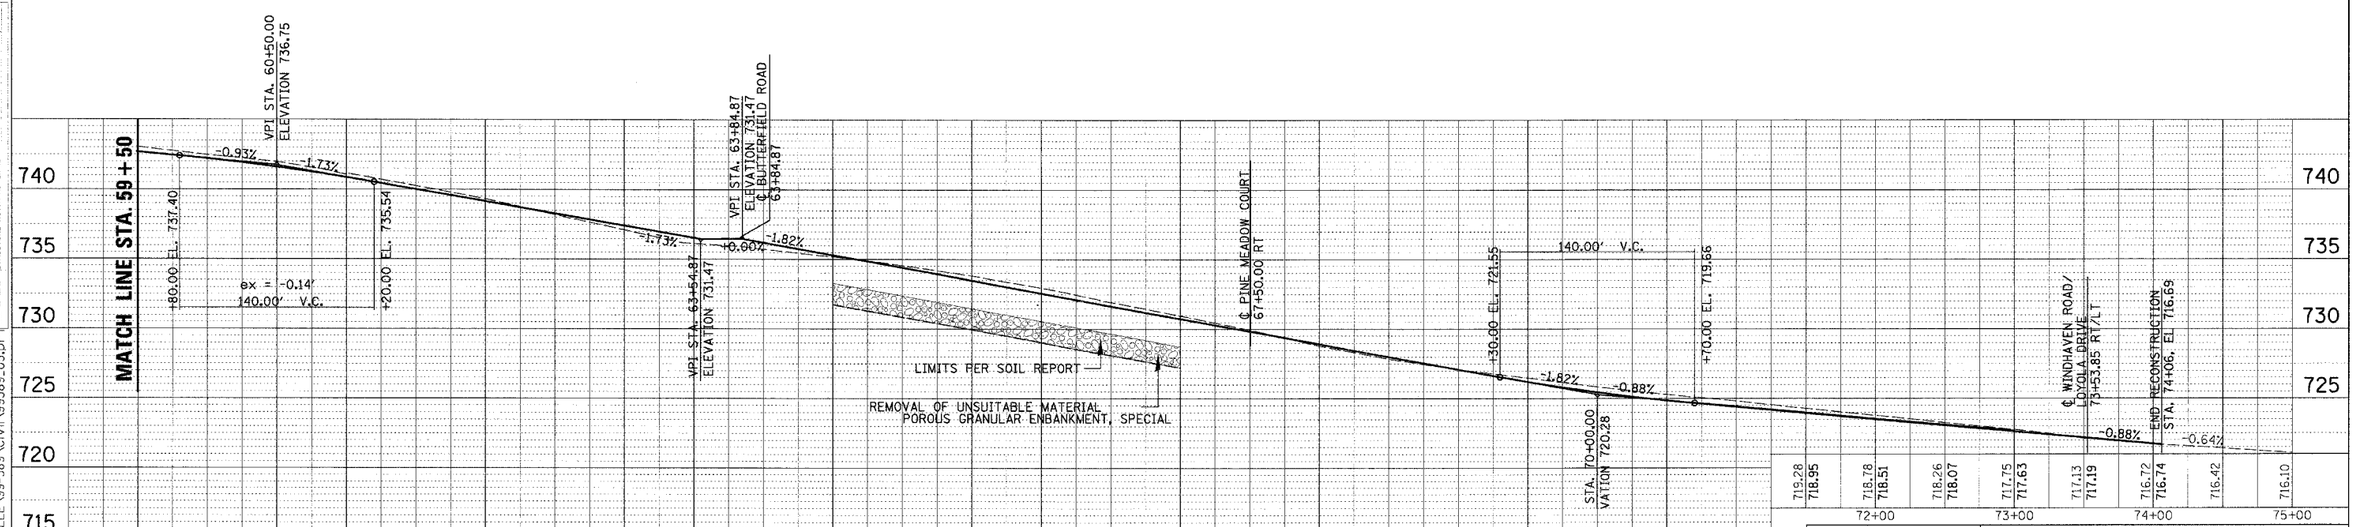

REVISIONS	
NAME	DATE

ILLINOIS DEPARTMENT OF TRANSPORTATION

FAU 2647 – BUTTERFIELD ROAD ROADWAY PROFILE WINCHESTER ROAD STA. 49+40 TO 74+06

SCALE: 1"= 50'H 5'V — DRAWN BY: PMM

DATE: 12/2/2005 — CHECKED BY: BLL

PLAN — NOTE BOOK NO. — SURVEYED — PLOTTED — ALIGNMENT CHECKED — RT. OF WAY CHECKED — CADD FILE NAME — BY — DATE

PROFILE — NOTE BOOK NO. — SURVEYED — PLOTTED — GRADES CHECKED — B.M. NOTED — STRUCTURE NOTATIONS CHECKED — BY — DATE

N:\LIBERTYVILLE\99-389\Civil\99389.TBL

N:\LIBERTYVILLE\99-389\Civil\99389_05.prf

1:50
12/2/2005