*REF-TOPO1
*REF-PP1

F.A.P. RTE.	SECTION	COUNTY	TOTAL SHEETS	SHEET NO.
332/876	2002-113R	WILL	242	30
STA. 3+750		TO STA. 4+100		
FED. ROAD DIST. NO. 1		ILLINOIS	FED. AID PROJECT	

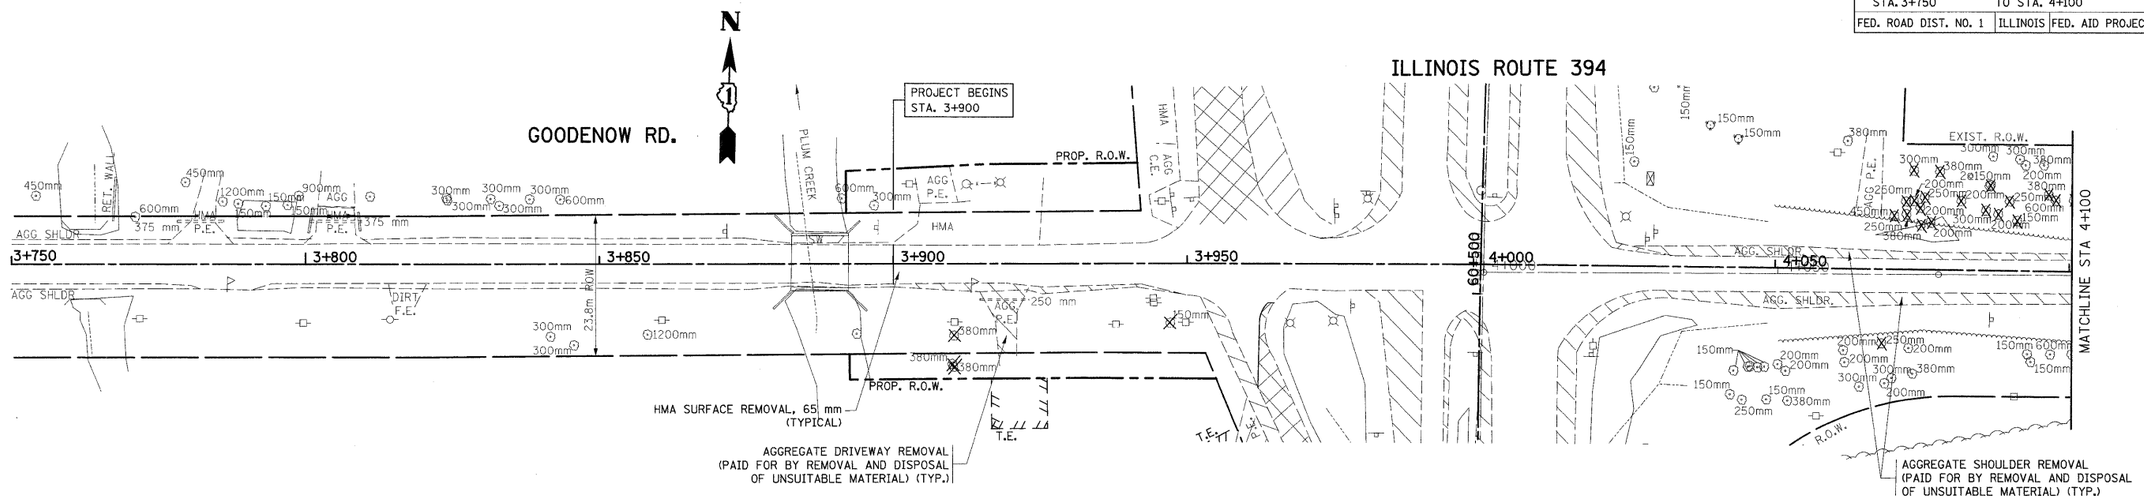

EXISTING

PROPOSED

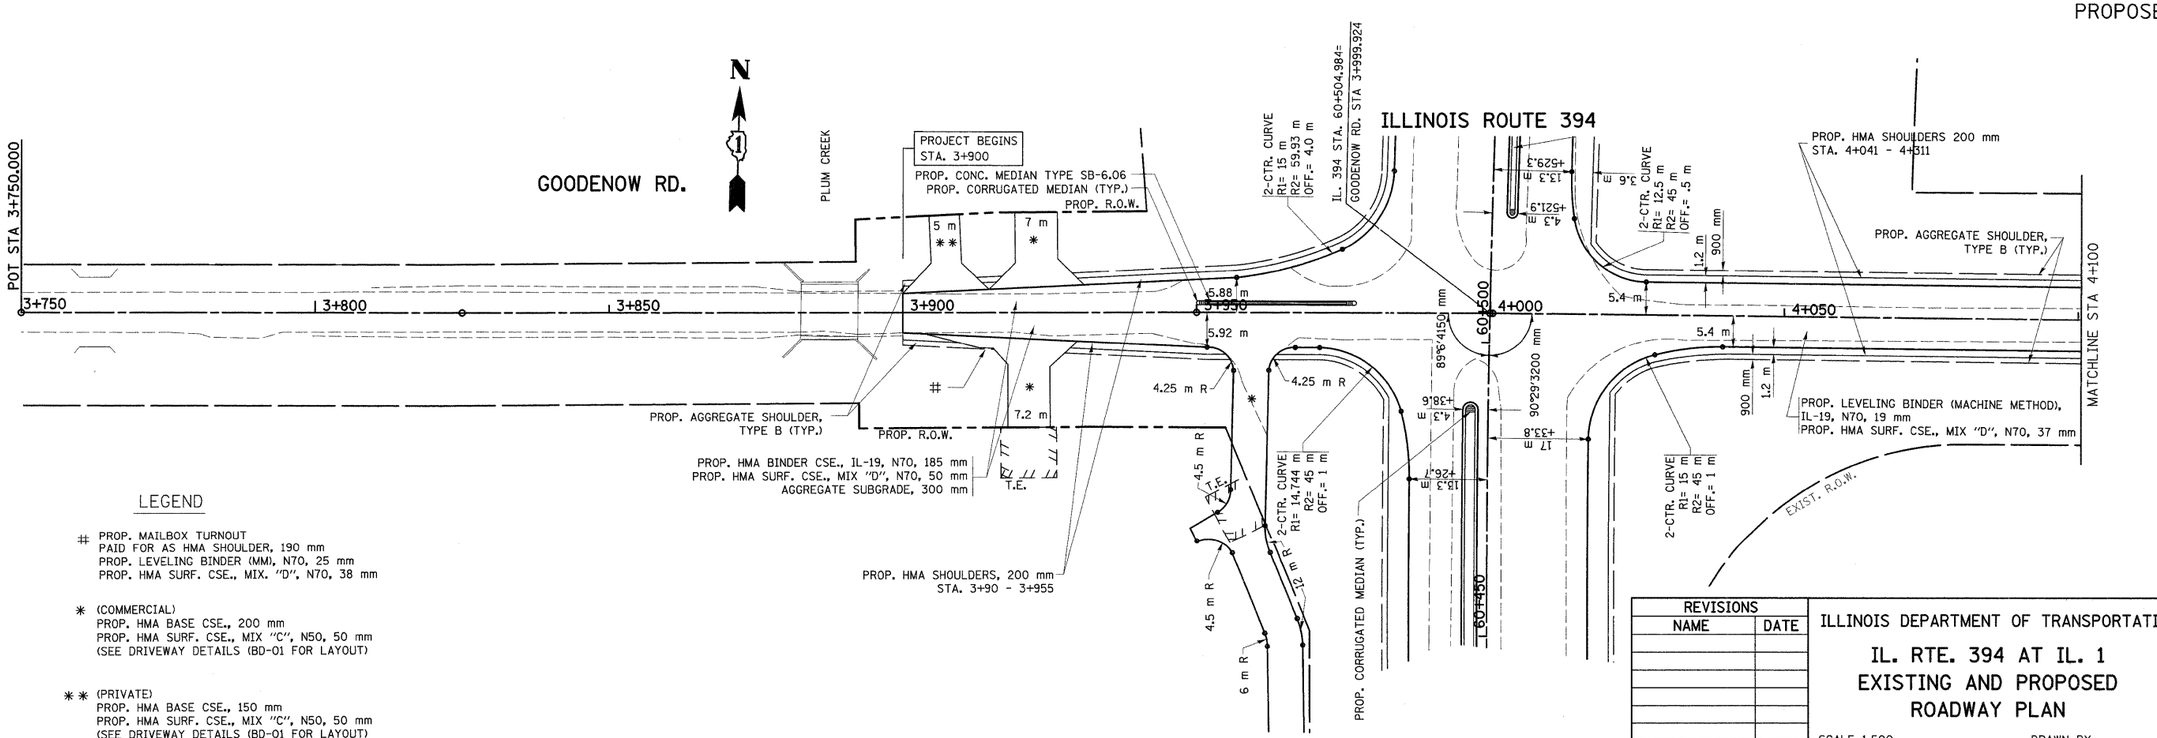

LEGEND

PROP. MAILBOX TURNOUT
PAID FOR AS HMA SHOULDER, 190 mm
PROP. LEVELING BINDER (MM), N70, 25 mm
PROP. HMA SURF. CSE., MIX. "D", N70, 38 mm

* (COMMERCIAL)
PROP. HMA BASE CSE., 200 mm
PROP. HMA SURF. CSE., MIX "C", N50, 50 mm
(SEE DRIVEWAY DETAILS (BD-01 FOR LAYOUT)

** (PRIVATE)
PROP. HMA BASE CSE., 150 mm
PROP. HMA SURF. CSE., MIX "C", N50, 50 mm
(SEE DRIVEWAY DETAILS (BD-01 FOR LAYOUT)

REVISIONS	
NAME	DATE

ILLINOIS DEPARTMENT OF TRANSPORTATION

IL. RTE. 394 AT IL. 1
EXISTING AND PROPOSED
ROADWAY PLAN

SCALE 1:500 DRAWN BY

DATE 8/26/2009 CHECKED BY

8/26/2009
c:\pw_work\pwldot\leysa\d0103660\sh_rdwy.dgn
leysa