8/24/2009
c:\pw_work\FWIDOT\ULRICHKD\d0\0364\xs_goodnw_2.dgn
ulr1chkd

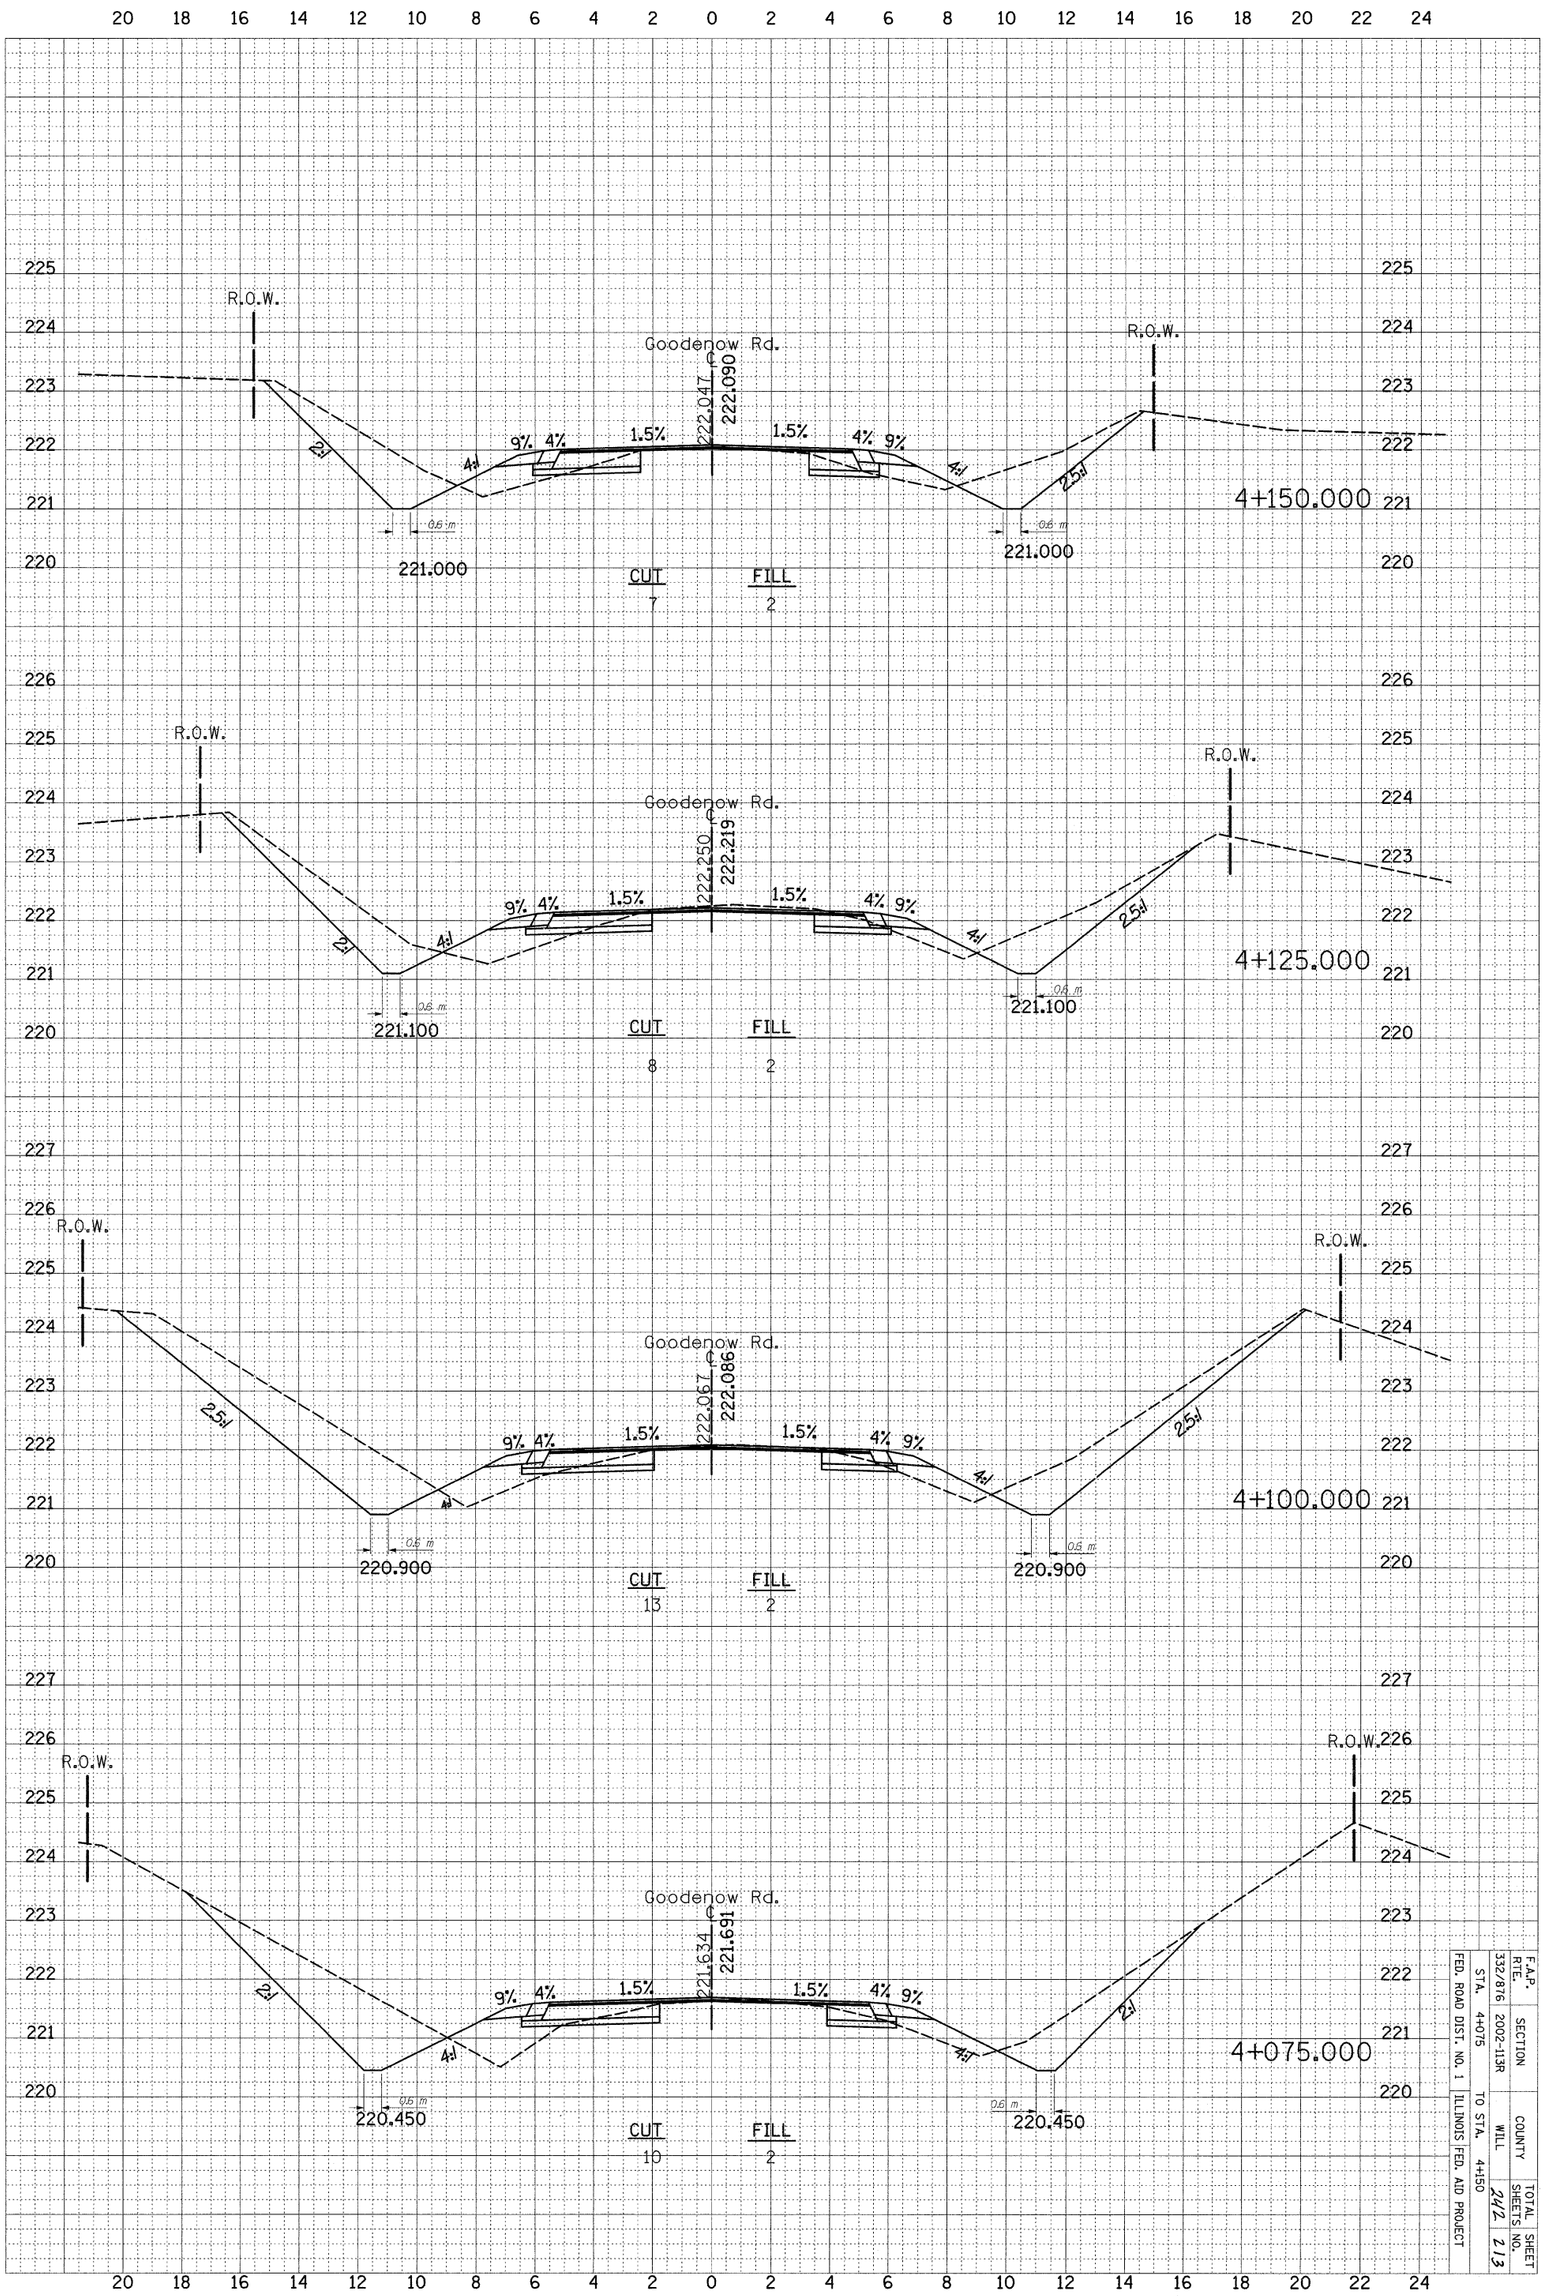


| F.A.P. RTE. | SECTION | COUNTY | TOTAL SHEETS | SHEET NO. |
|---|---|---|---|---|
| 332/876 | 2002-113R | WILL | 242 | 213 |
| FED. ROAD DIST. NO. 1 | STA. 4+075 | TO STA. 4+150 | ILLINOIS FED. AID PROJECT | |