8/24/2009
c:\pw_work\PWIDOT\ULRICHKD\d0\0364h\xs_goodnw_2.dgn
ulrichkd

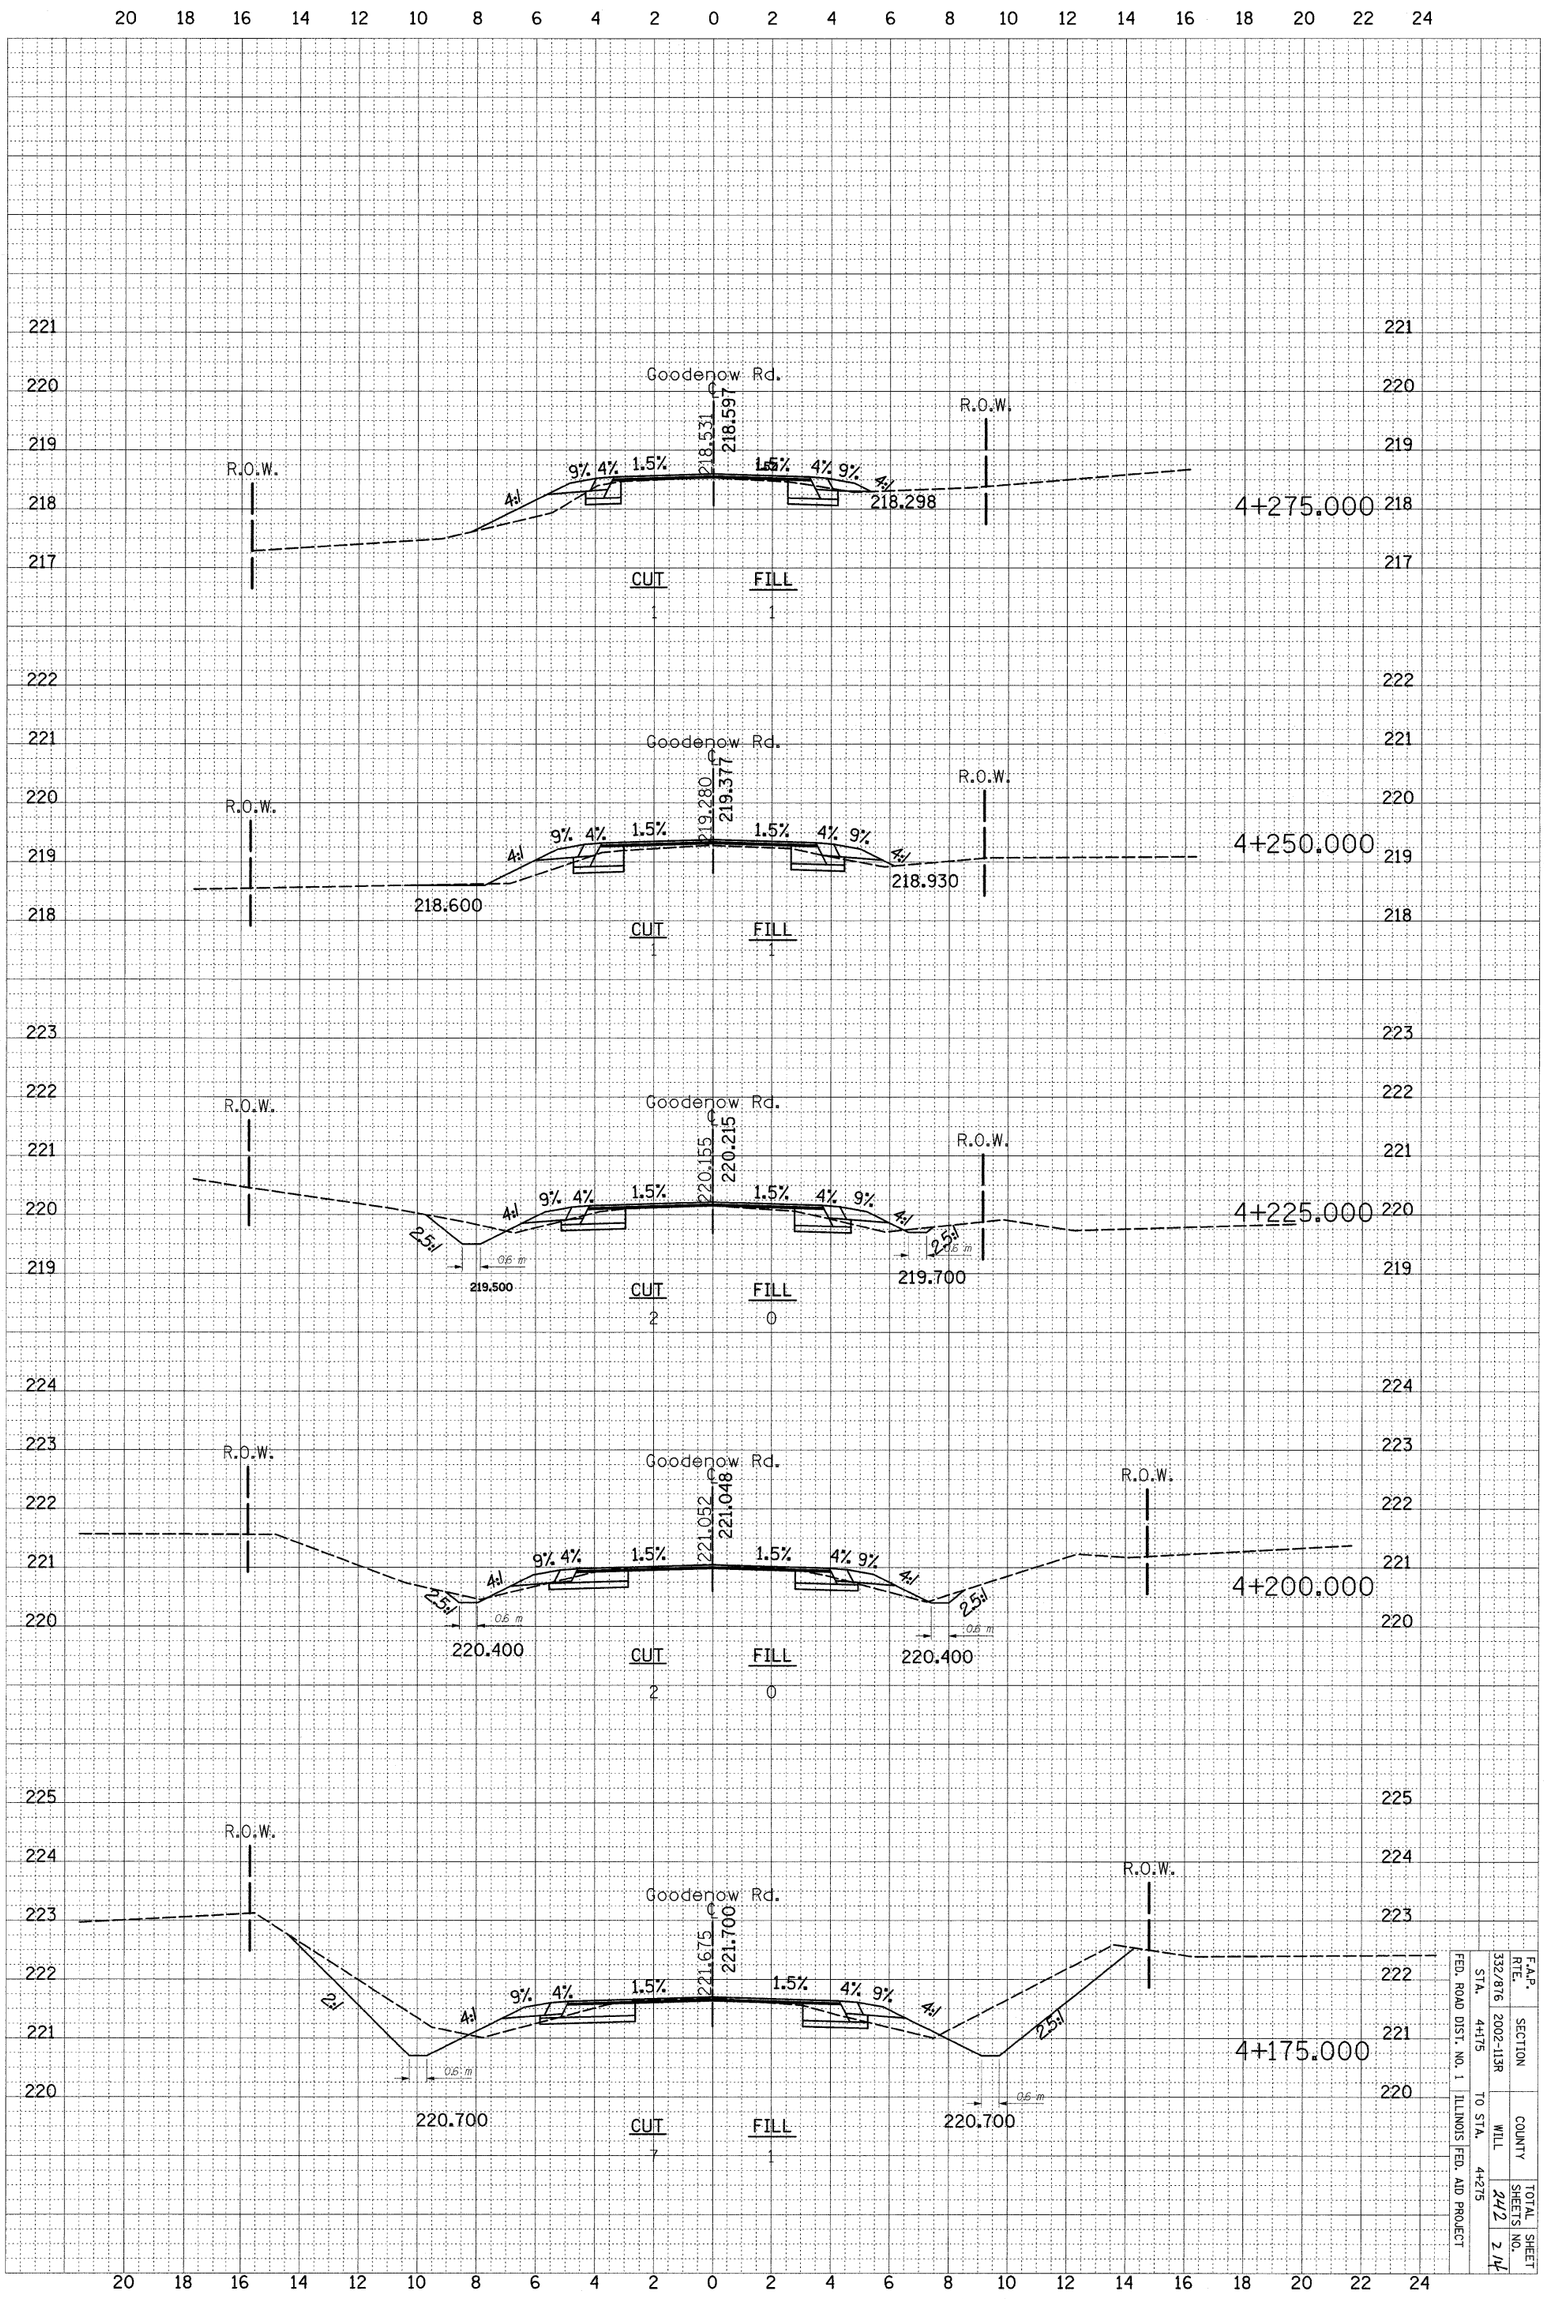

F.A.P. RTE.	SECTION	COUNTY	TOTAL SHEETS	SHEET NO.
332/876	2002-113R	WILL	242	214
STA. 4+175		TO STA. 4+275		
FED. ROAD DIST. NO. 1		ILLINOIS	FED. AID PROJECT	