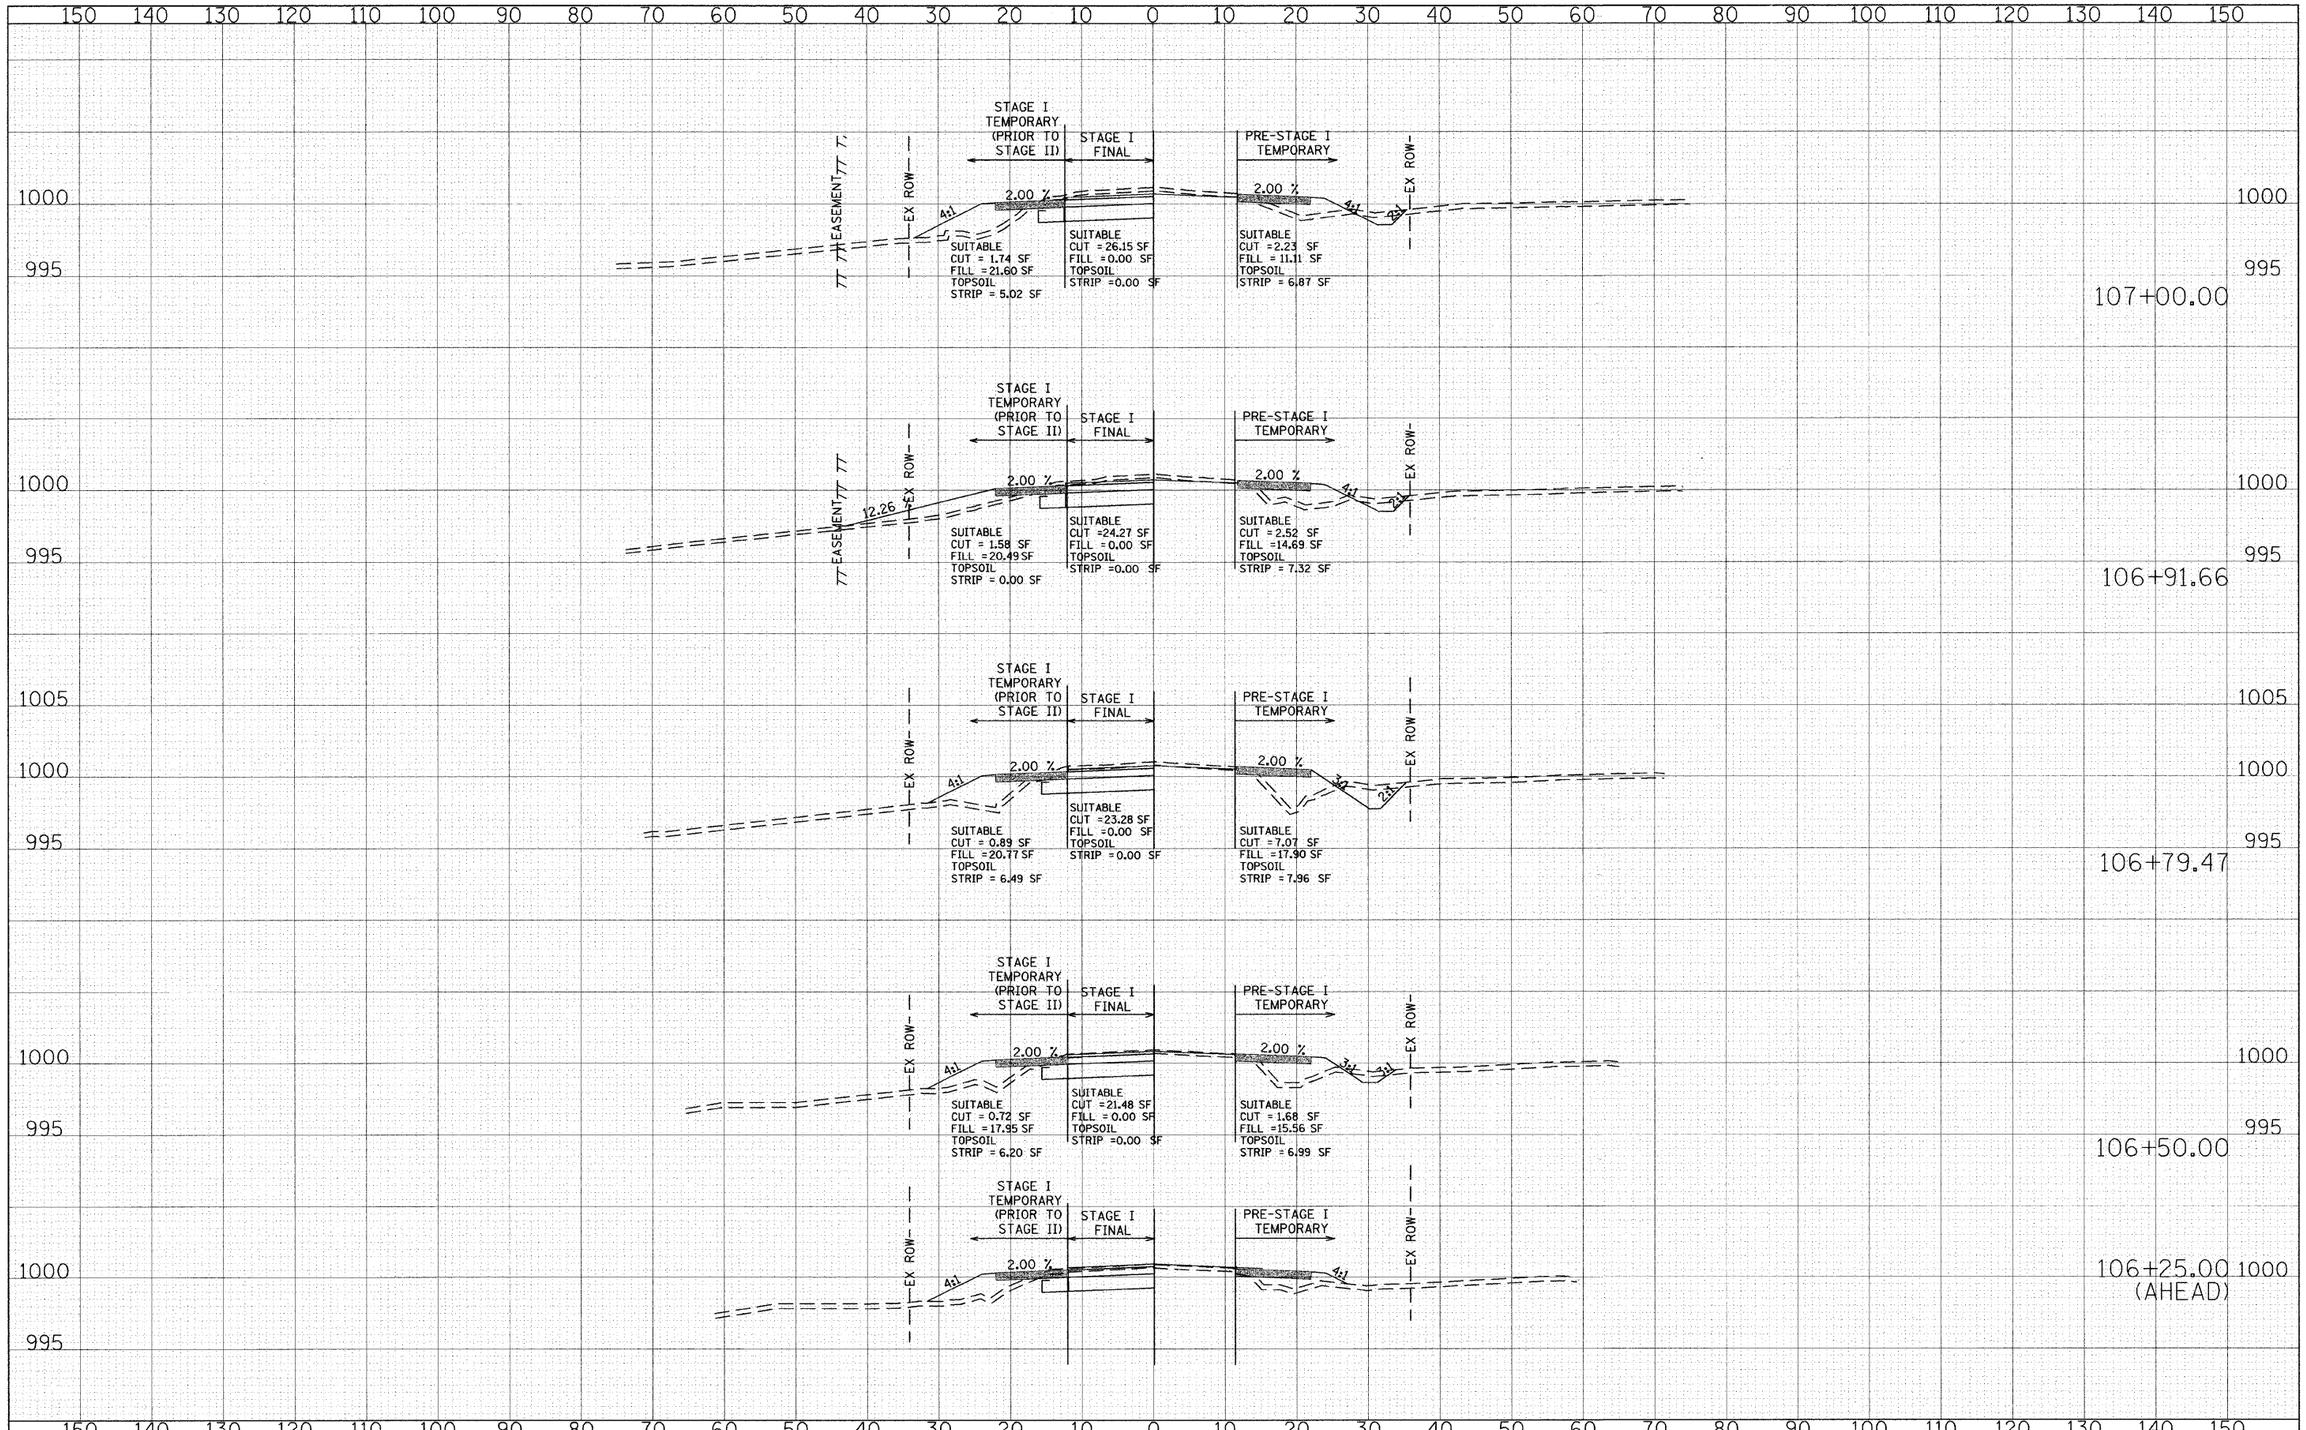

FINAL SURVEY	SURVEYED	BY	DATE
	PLOTTED		
	TEMPLATE		
NOTE BOOK	AREAS		
NO.	AREAS CHECKED		

ORIGINAL SURVEY	SURVEYED	BY	DATE
	PLOTTED		
	TEMPLATE		
NOTE BOOK	AREAS		
NO.	AREAS CHECKED		

FILE NAME =
gr\ch04\0083\road\sheets\xsMOTStageI.sht

USER NAME = CEComin	DESIGNED - CEC	REVISED -	
	DRAWN - CEC	REVISED -	
PLOT SCALE = 10.0000 ' / IN.	CHECKED - DWB	REVISED -	
PLOT DATE = 5/31/2009	DATE - 05/29/2009	REVISED -	

STATE OF ILLINOIS
DEPARTMENT OF TRANSPORTATION

10' 0 10'
5' HORIZ. 1"=10' 5'
VERT. 1"=5'

ALDEN ROAD
MOT STAGE I
CROSS SECTIONS

SCALE: | SHEET NO. 1 OF 23 SHEETS | STA. 106+00.00 TO STA. 107+00.00

F.A. RTE.	SECTION	COUNTY	TOTAL SHEETS	SHEET NO.
0026	02-00269-00-BR	MCHENRY	153	24

CONTRACT NO. 63212

FED. ROAD DIST. NO. | ILLINOIS | FED. AID PROJECT