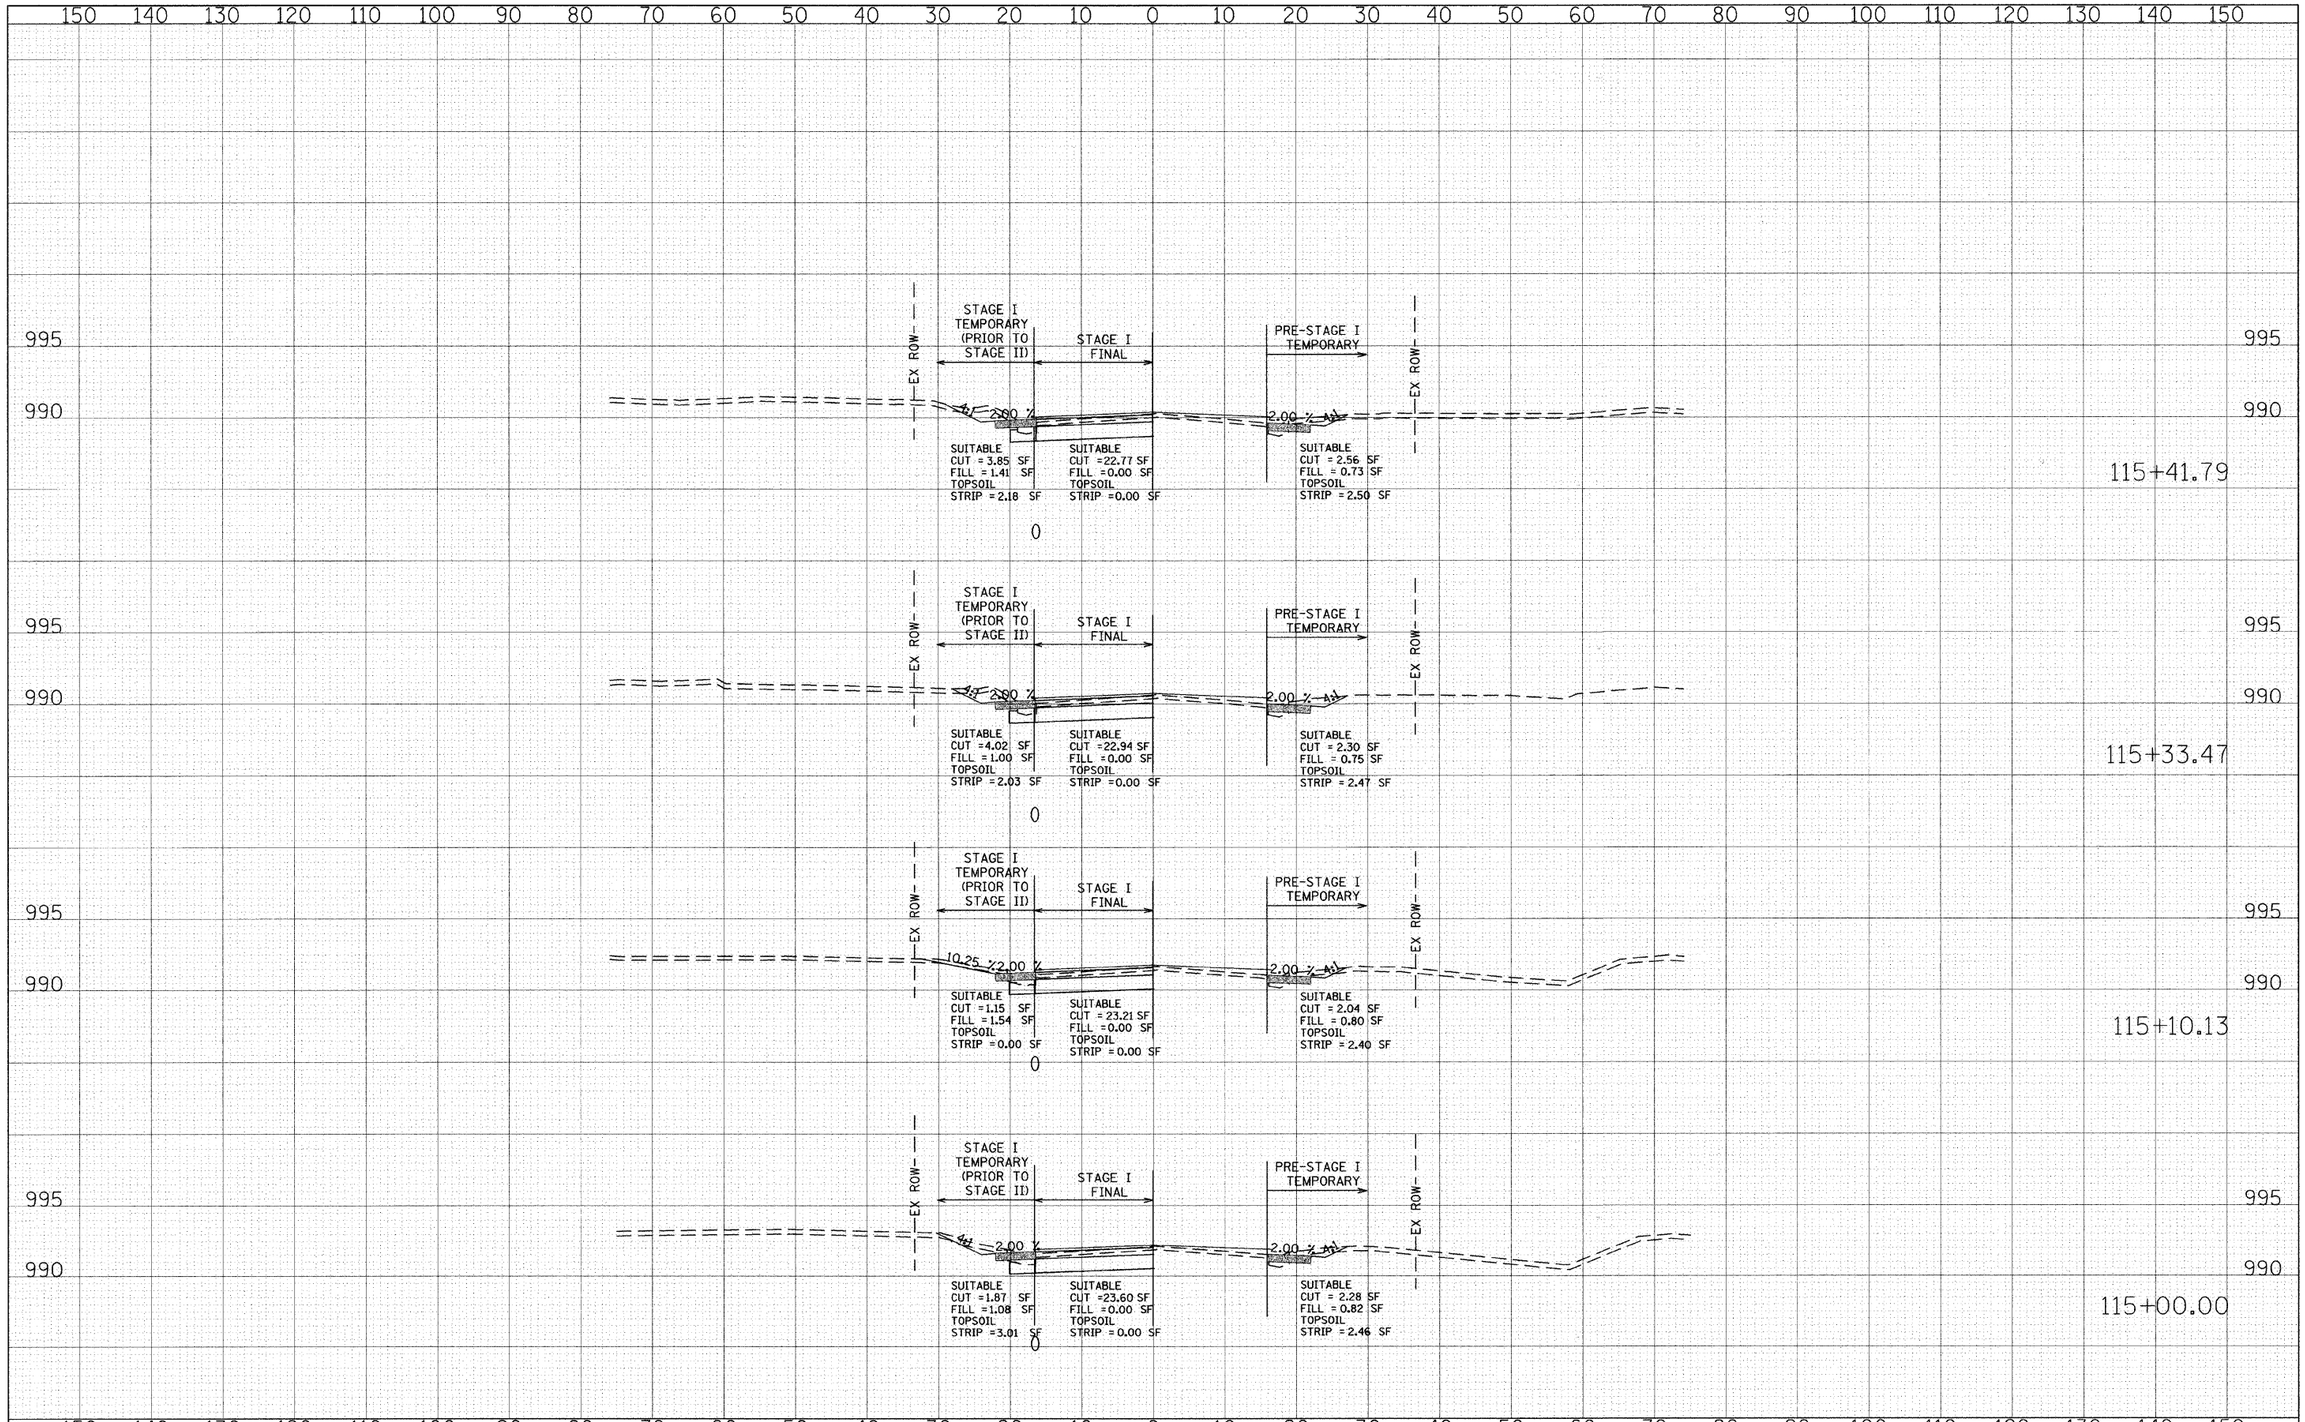

FINAL SURVEY	BY	DATE
SURVEYED		
PLOTTED		
TEMPLATE		
AREAS		
AREAS CHECKED		
NOTE BOOK NO.		

ORIGINAL SURVEY	BY	DATE
SURVEYED		
PLOTTED		
TEMPLATE		
AREAS		
AREAS CHECKED		
NOTE BOOK NO.		

FILE NAME = g:\ch04\0093\road\sheets\xsMOTStageI.sht	USER NAME - CEComm	DESIGNED - CEC	REVISED -
		DRAWN - CEC	REVISED -
	PLOT SCALE = 10.0000 ' / IN.	CHECKED - DWB	REVISED -
	PLOT DATE = 5/31/2009	DATE - 05/29/2009	REVISED -

STATE OF ILLINOIS
DEPARTMENT OF TRANSPORTATION

10' 0 10' 5' HORIZ. 1"=10' 5'
VERT. 1"=5'

ALDEN ROAD
MOT STAGE I
CROSS SECTIONS

SCALE: | SHEET NO. 8 OF 23 SHEETS | STA. 115+00.00 TO STA. 115+41.79

F.A. RTE.	SECTION	COUNTY	TOTAL SHEETS	SHEET NO.
0026	02-00269-00-BR	MCHENRY	153	31

CONTRACT NO. 63212

FED. ROAD DIST. NO. | ILLINOIS | FED. AID PROJECT