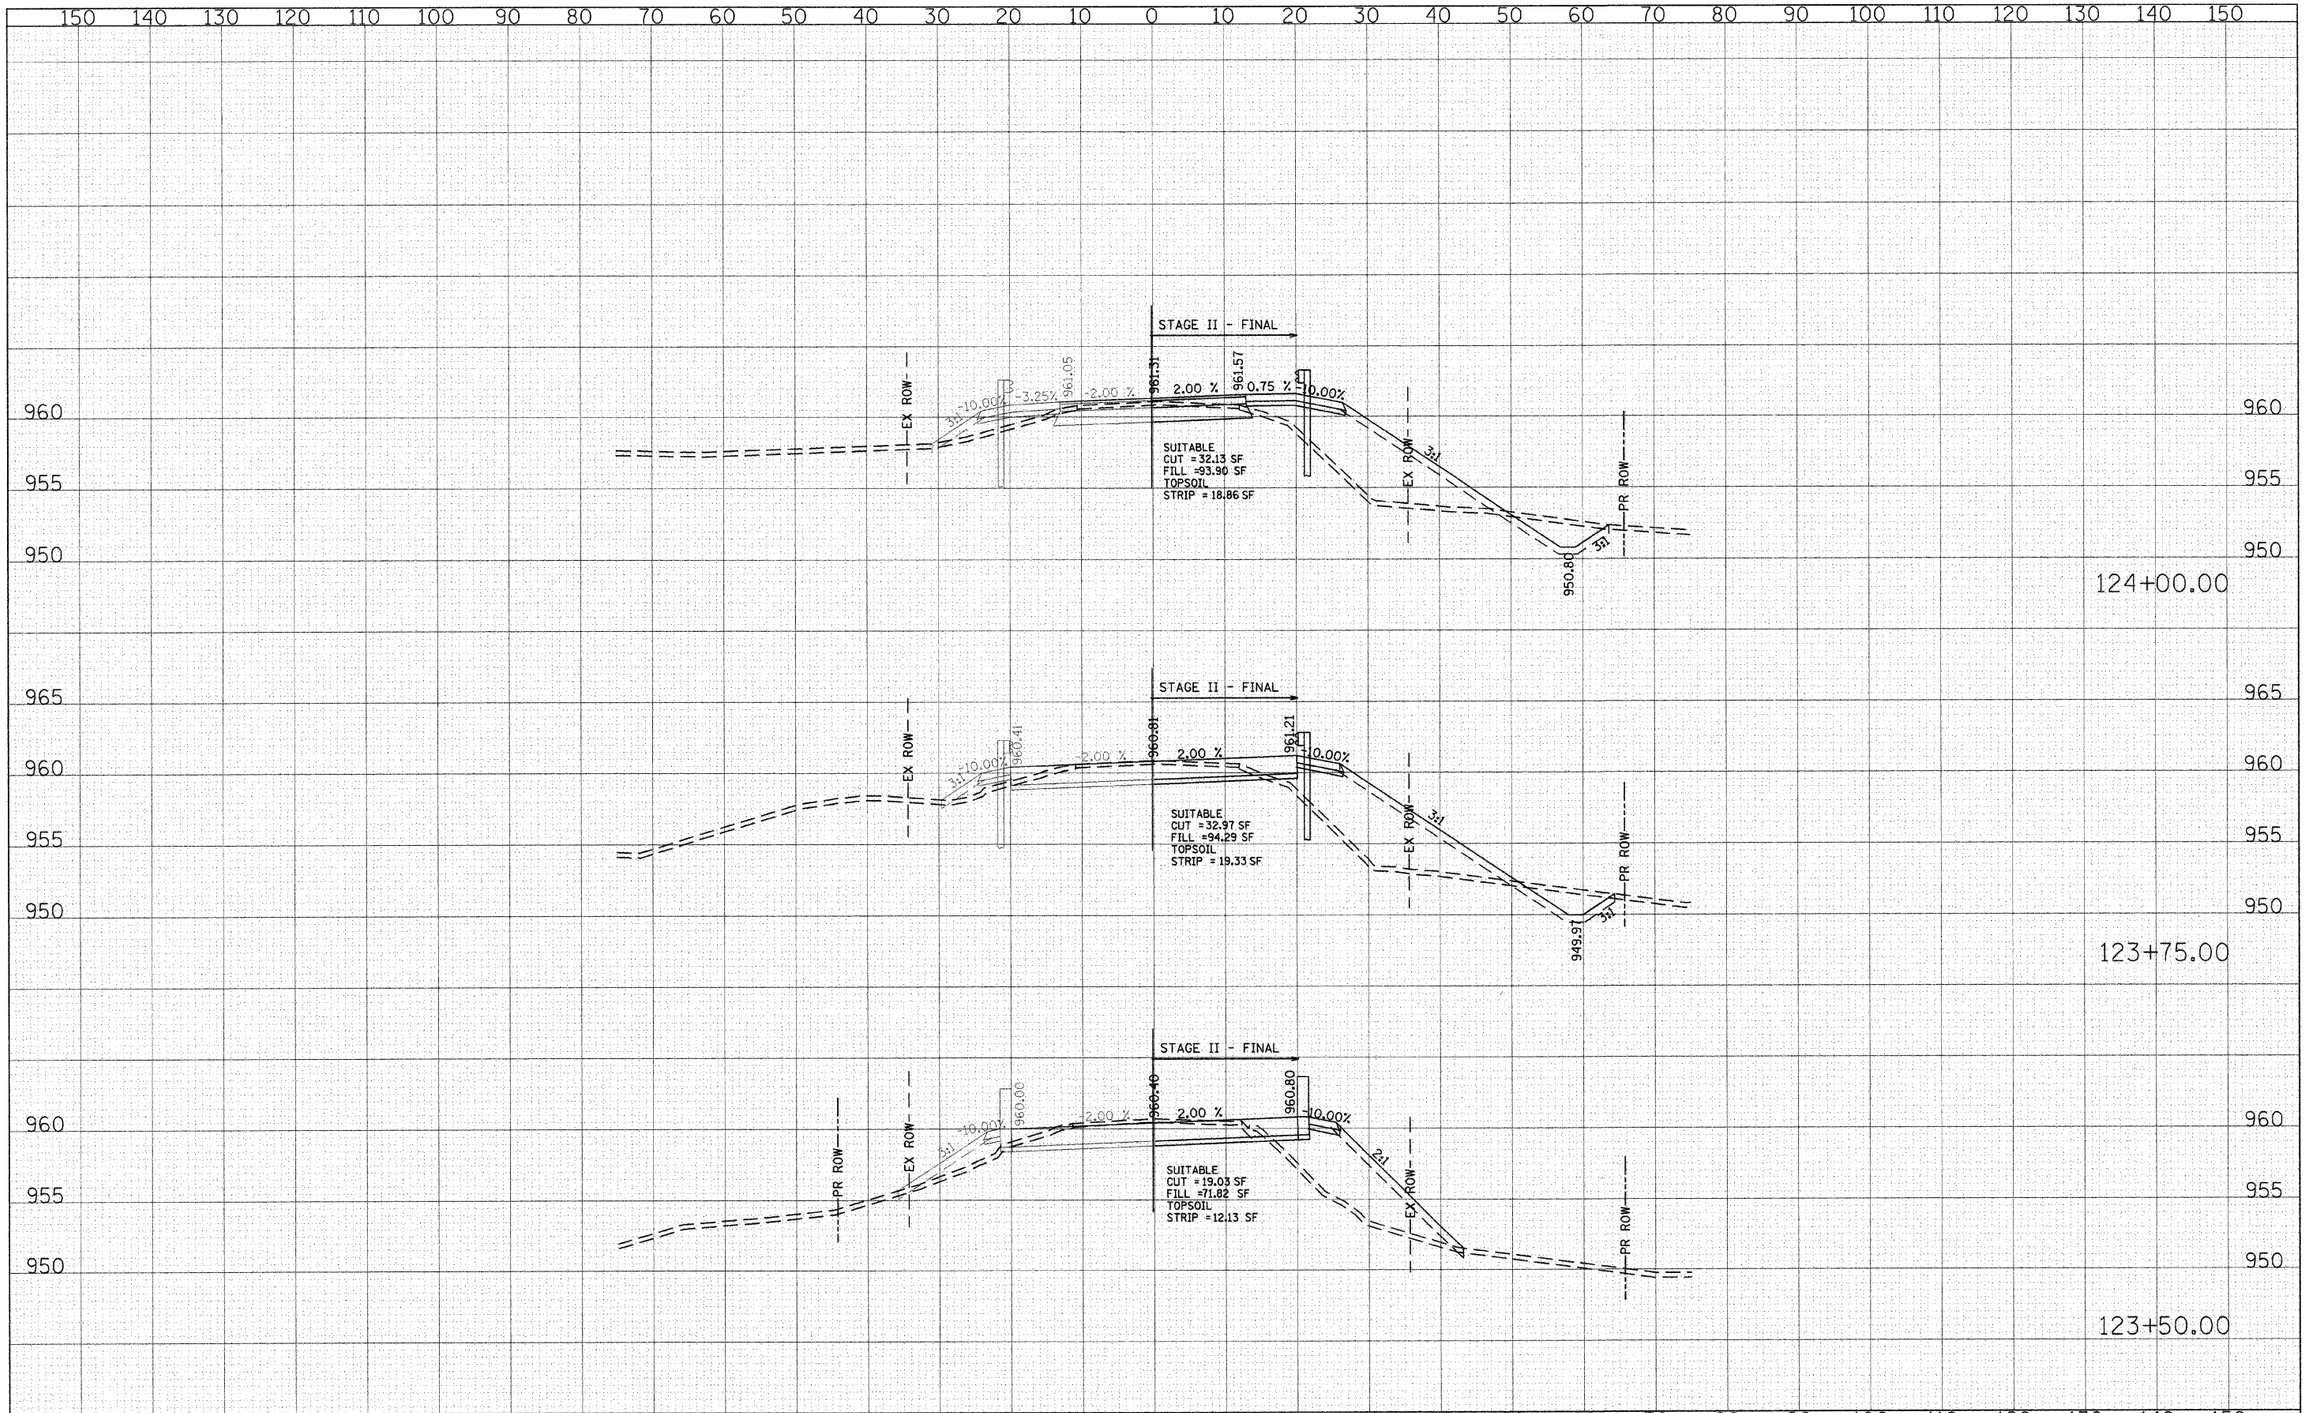

FINAL SURVEY	BY	DATE
SURVEYED		
PLOTTED		
TURNED		
AREAS		
AREAS CHECKED		
NOTE BOOK		
NO.		

ORIGINAL SURVEY	BY	DATE
SURVEYED		
PLOTTED		
TURNED		
AREAS		
AREAS CHECKED		
NOTE BOOK		
NO.		

FILE NAME =	USER NAME = CEComin	DESIGNED - CEC	REVISED -
g:\CH04\0083\Road\Sheets\xsMOTStage2-3.SHT		DRAWN - CEC	REVISED -
	PLOT SCALE = 10.0000 ' / IN.	CHECKED - DWB	REVISED -
	PLOT DATE = 9/28/2009	DATE - 09/28/2009	REVISED -

STATE OF ILLINOIS
DEPARTMENT OF TRANSPORTATION

10' 0 10'
5' HORIZ. 1"=10' 5'
VERT. 1"=5'
SCALE:

ALDEN ROAD
MOT STAGE II AND III
CROSS SECTIONS

SHEET NO. 19 OF 23 SHEETS | STA. 123+50.00 TO STA. 124+00.00

F.A. RTE.	SECTION	COUNTY	TOTAL SHEETS	SHEET NO.
0026	02-00269-00-BR	MCHENRY	153	68
	CONTRACT NO. 63212			

FED. ROAD DIST. NO. | ILLINOIS | FED. AID PROJECT