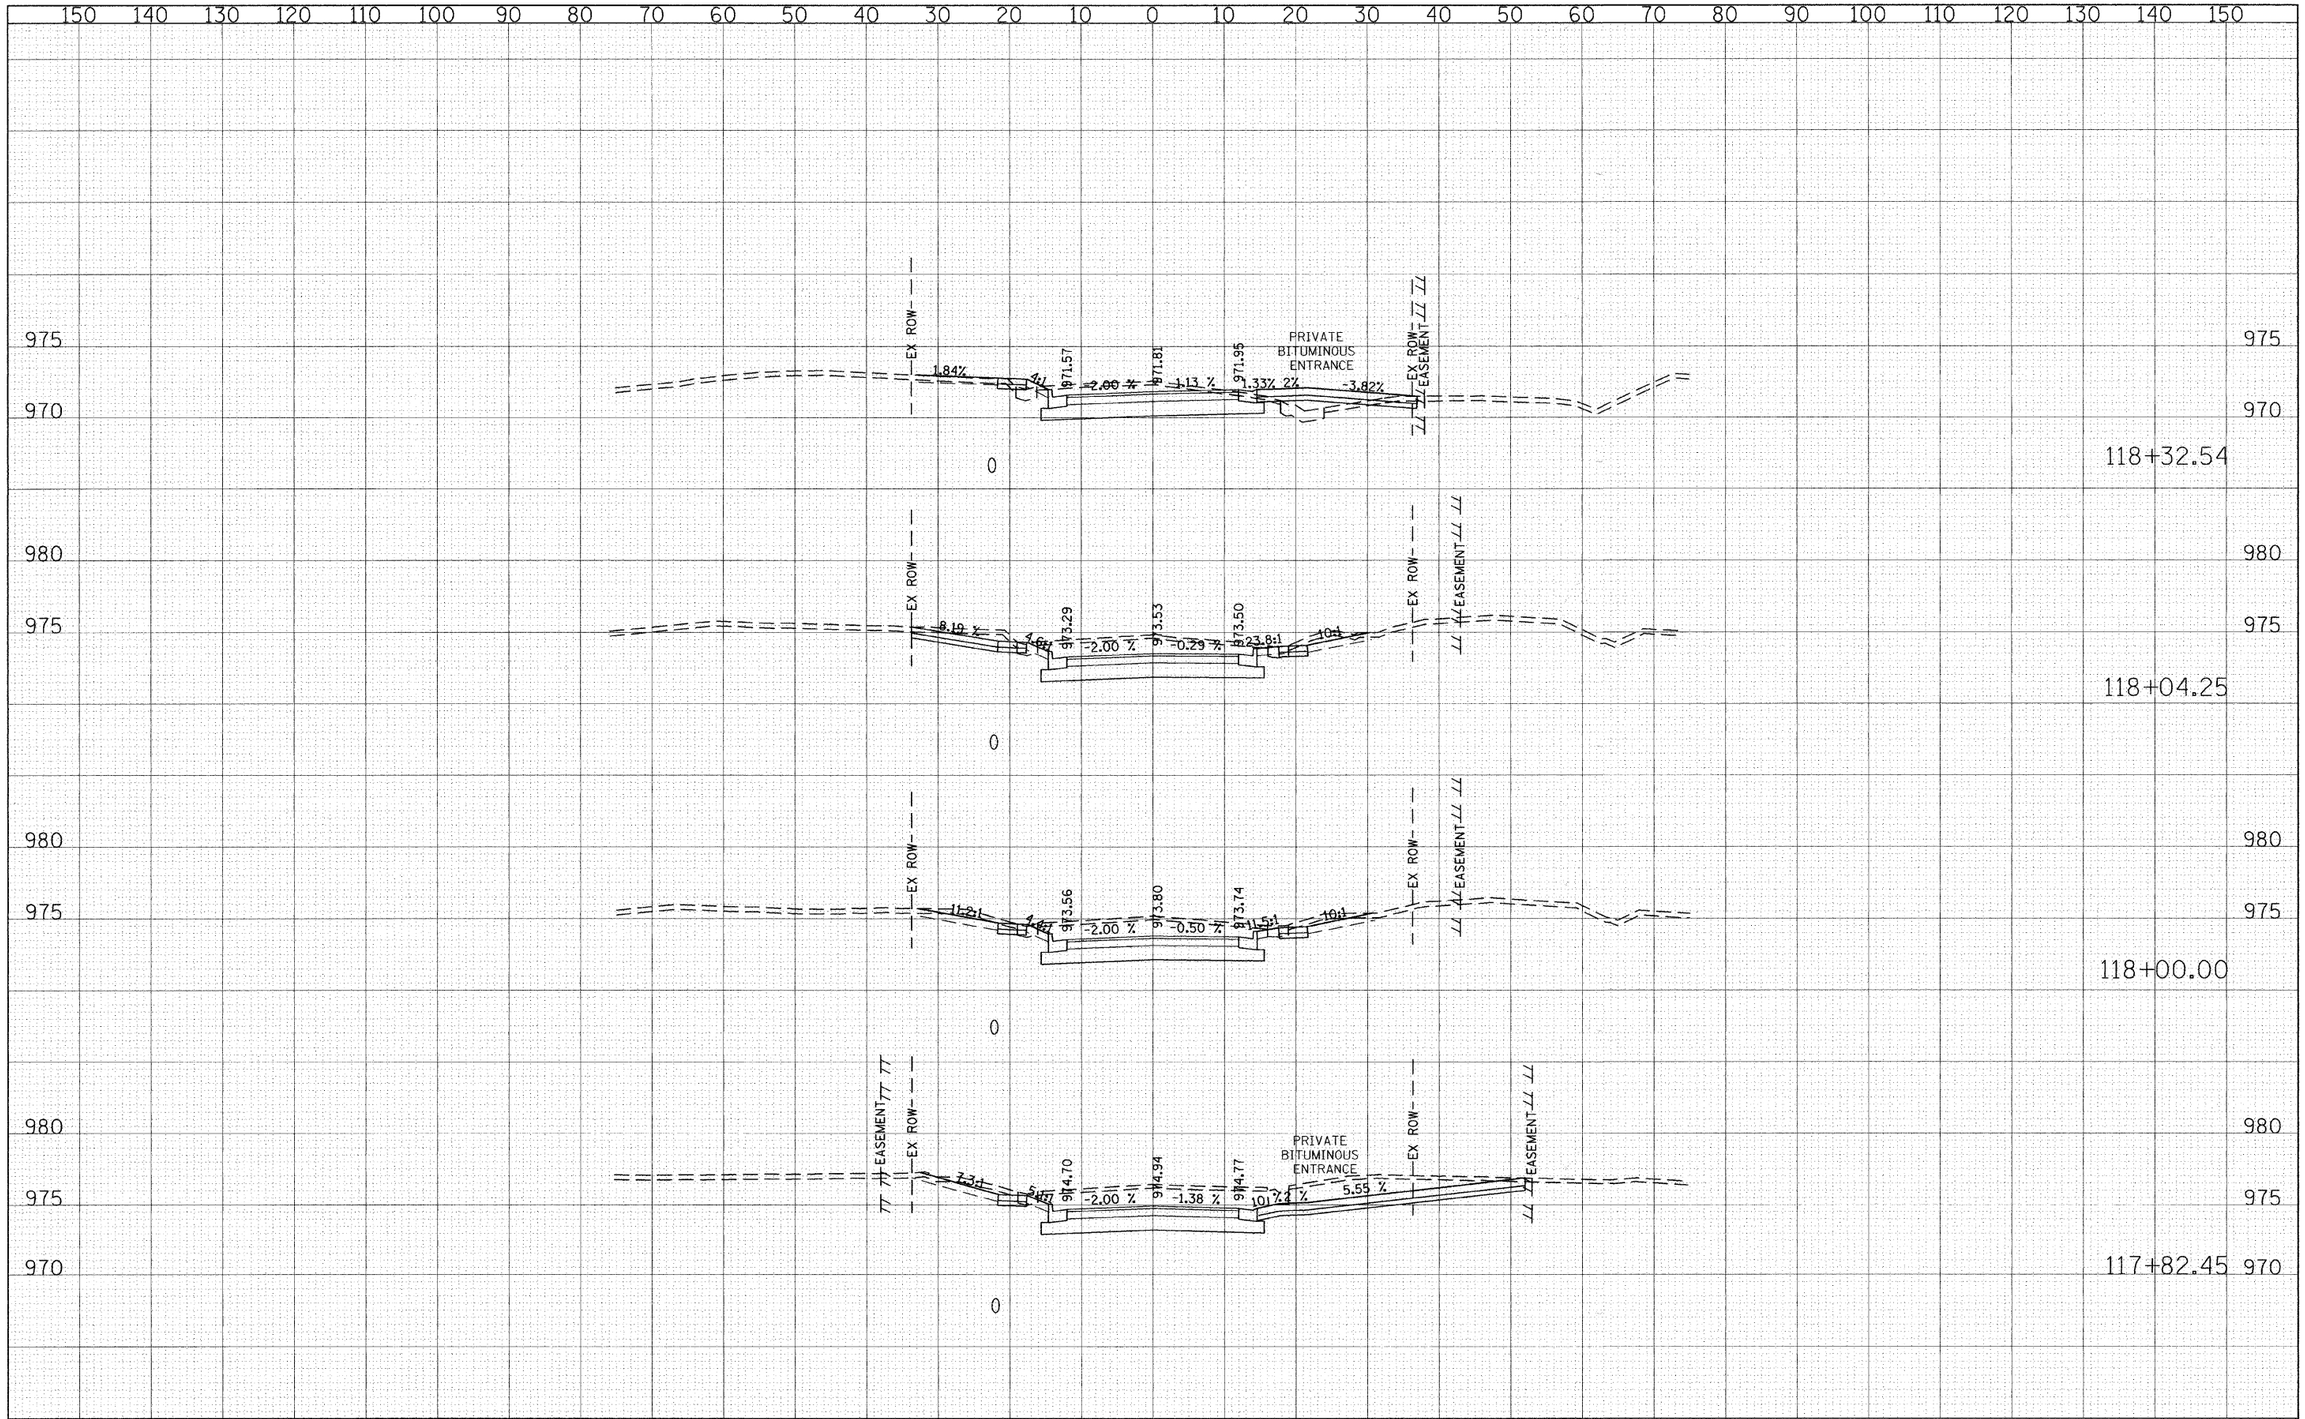

FILE NAME = g:\CH04\0083\Road\Sheets\xs.sht	USER NAME = CEComin	DESIGNED - CEC	REVISED -
		DRAWN - CEC	REVISED -
	PLOT SCALE = 10.0000 ' / IN.	CHECKED - DWB	REVISED -
	PLOT DATE = 8/25/2009	DATE - 08/25/2009	REVISED -

STATE OF ILLINOIS
DEPARTMENT OF TRANSPORTATION

HORIZ. 1"=10'
VERT. 1"=5'
SCALE:

ALDEN ROAD
CROSS SECTIONS

SHEET NO. 12 OF 23 SHEETS | STA. 117+82.45 TO STA. 118+32.54

F.A. RTE.	SECTION	COUNTY	TOTAL SHEETS	SHEET NO.
0026	02-00269-00-BR	MCHENRY	153	142

CONTRACT NO. 63212

FED. ROAD DIST. NO. | ILLINOIS | FED. AID PROJECT

FINAL SURVEY	BY	DATE
SURVEYED		
PLOTTED		
NOTE BOOK	SUBMITTED	
NO.	AREAS CHECKED	

ORIGINAL SURVEY	BY	DATE
SURVEYED		
PLOTTED		
NOTE BOOK	SUBMITTED	
NO.	AREAS CHECKED	