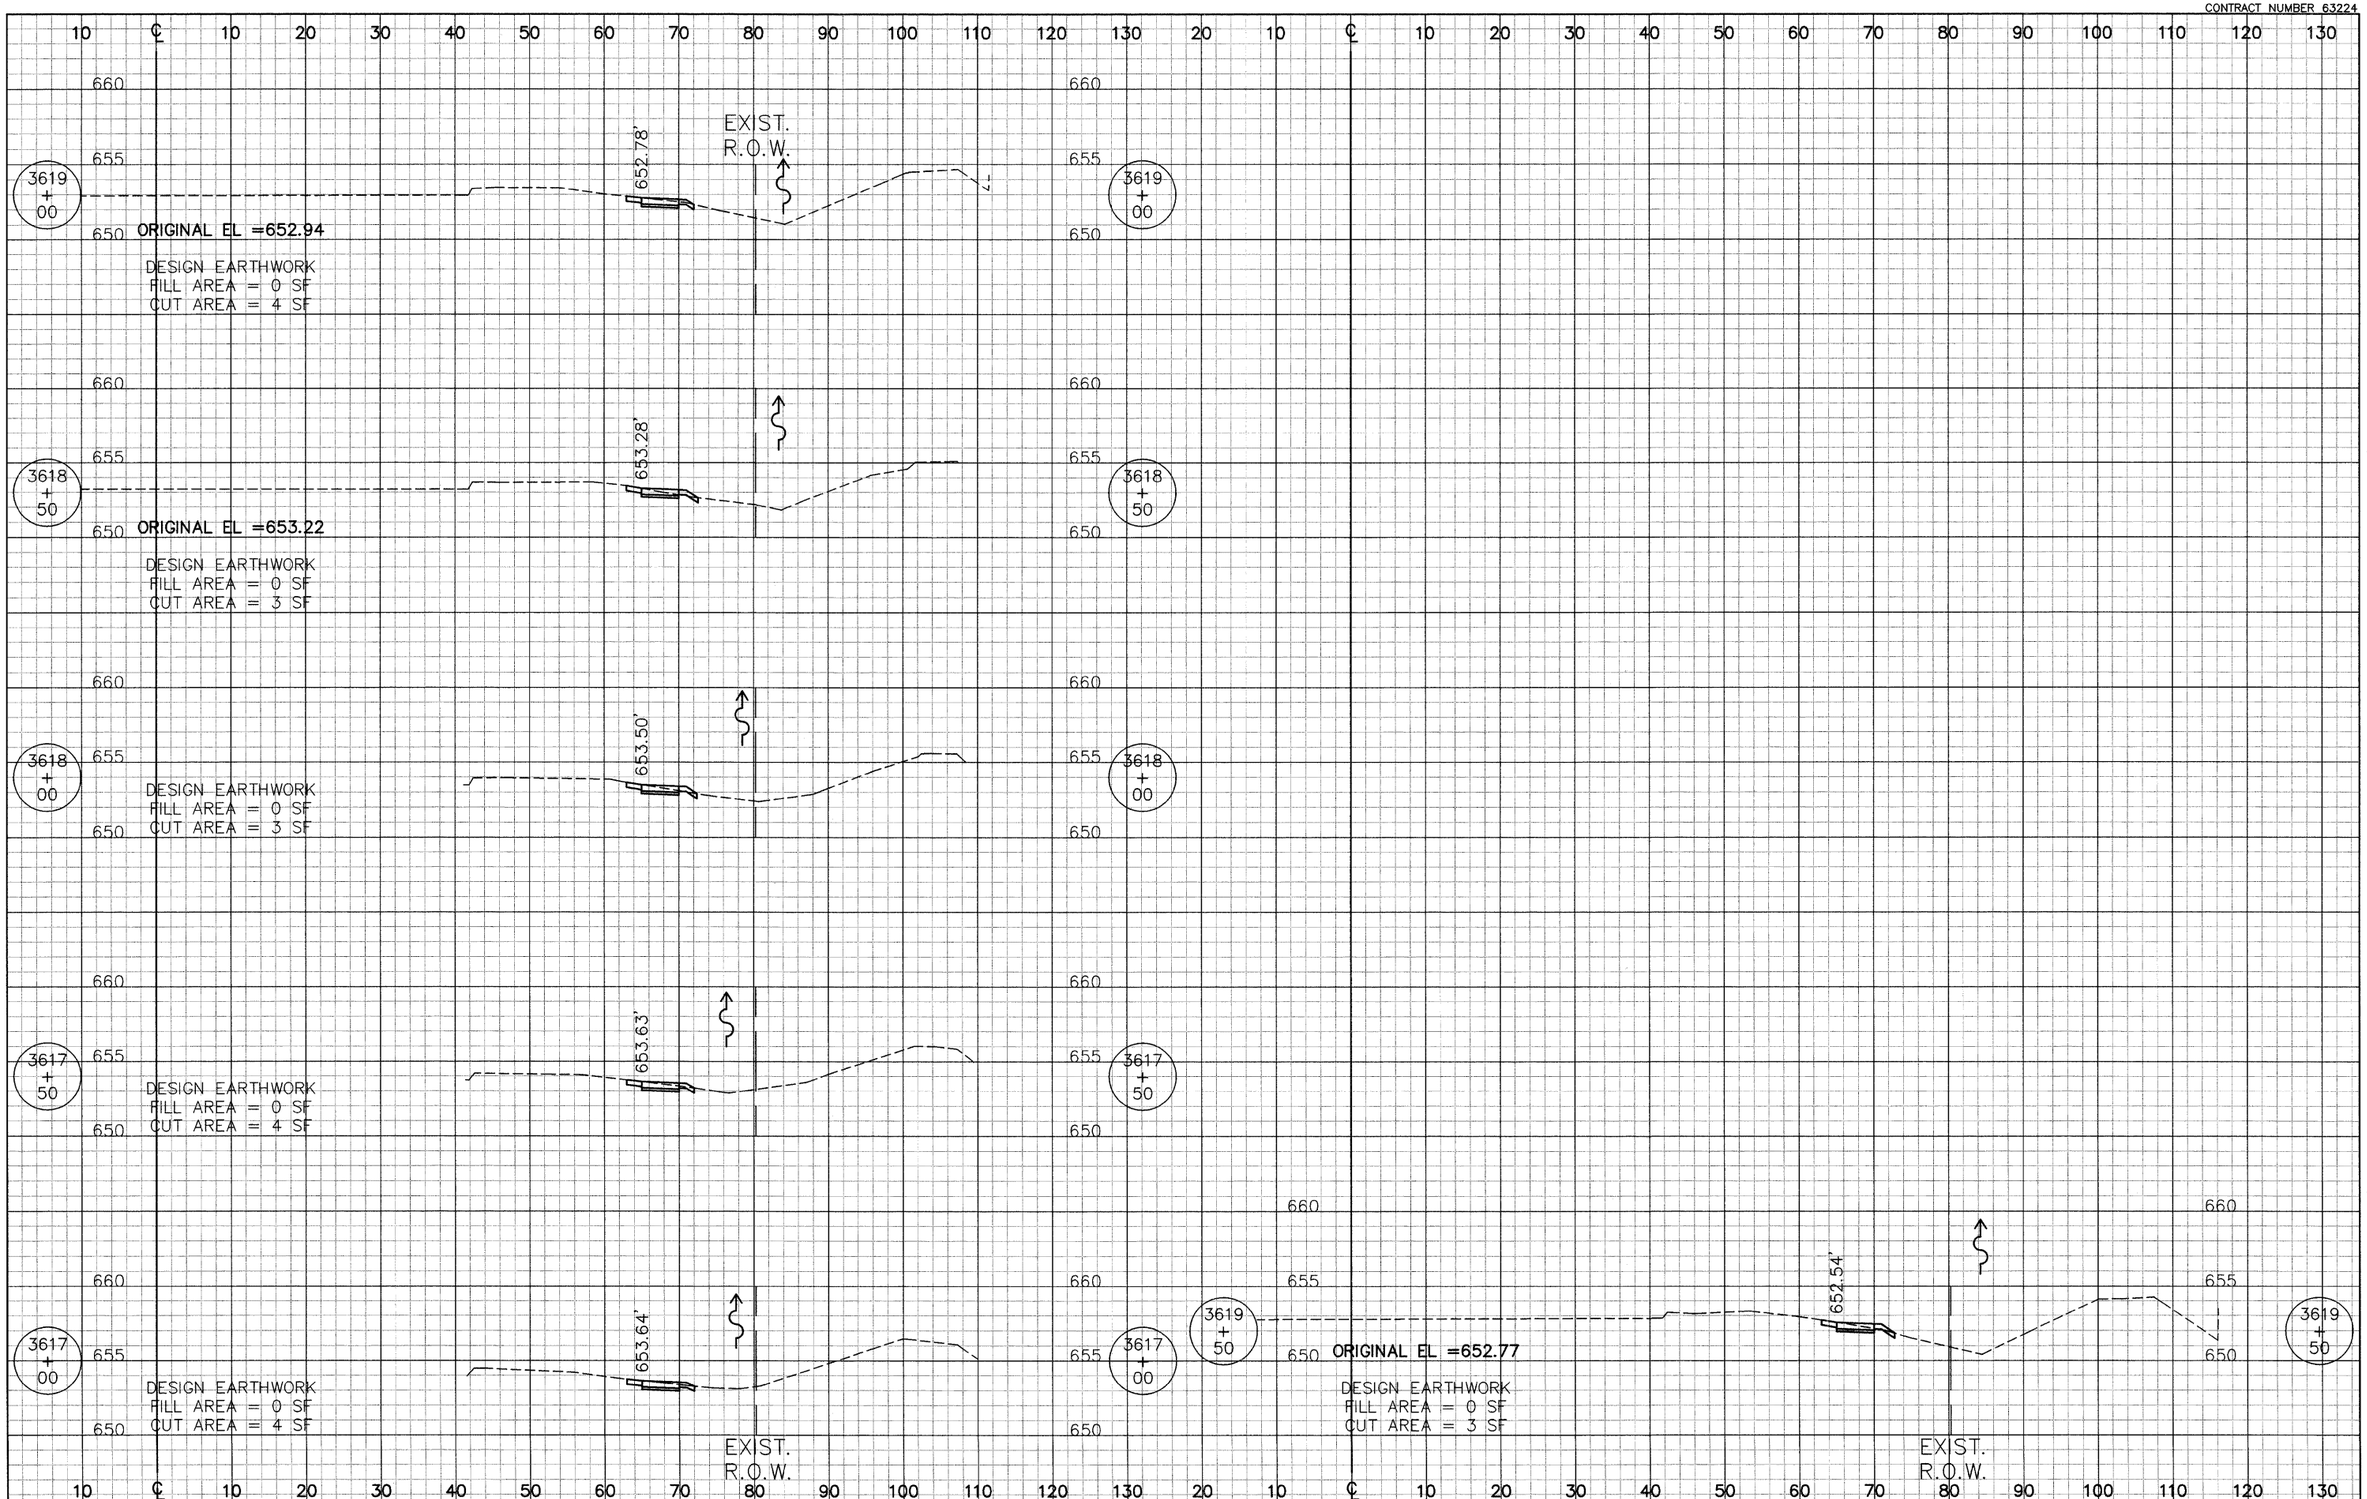

CIVILTECH
450 E. Devon Ave, Suite 300 - Itasca, Illinois 60143
Tel: 630.773.3900 - Fax: 630.773.3975
www.civiltechinc.com

DESIGNED	BLG	REVISED	-
DRAWN	BLG	REVISED	-
CHECKED	RTM	REVISED	-
DATE	8/13/2009	REVISED	-

CITY OF NAPERVILLE

CROSS SECTIONS

ILLINOIS ROUTE 59 SIDEWALK CONSTRUCTION

SCALE: HOR :1"=10' VER:1"=5' | STA 3617+00 TO 3619+50

F.A.P. RTE.	SECTION	COUNTY	TOTAL SHEETS	SHEET NO.
338	07-00136-00-SW	WILL & DUPAGE	88	49
CROSS SECTION STA		CONTRACT NO. 63224		
FED. ROAD DIST. NO. 1	ILLINOIS			