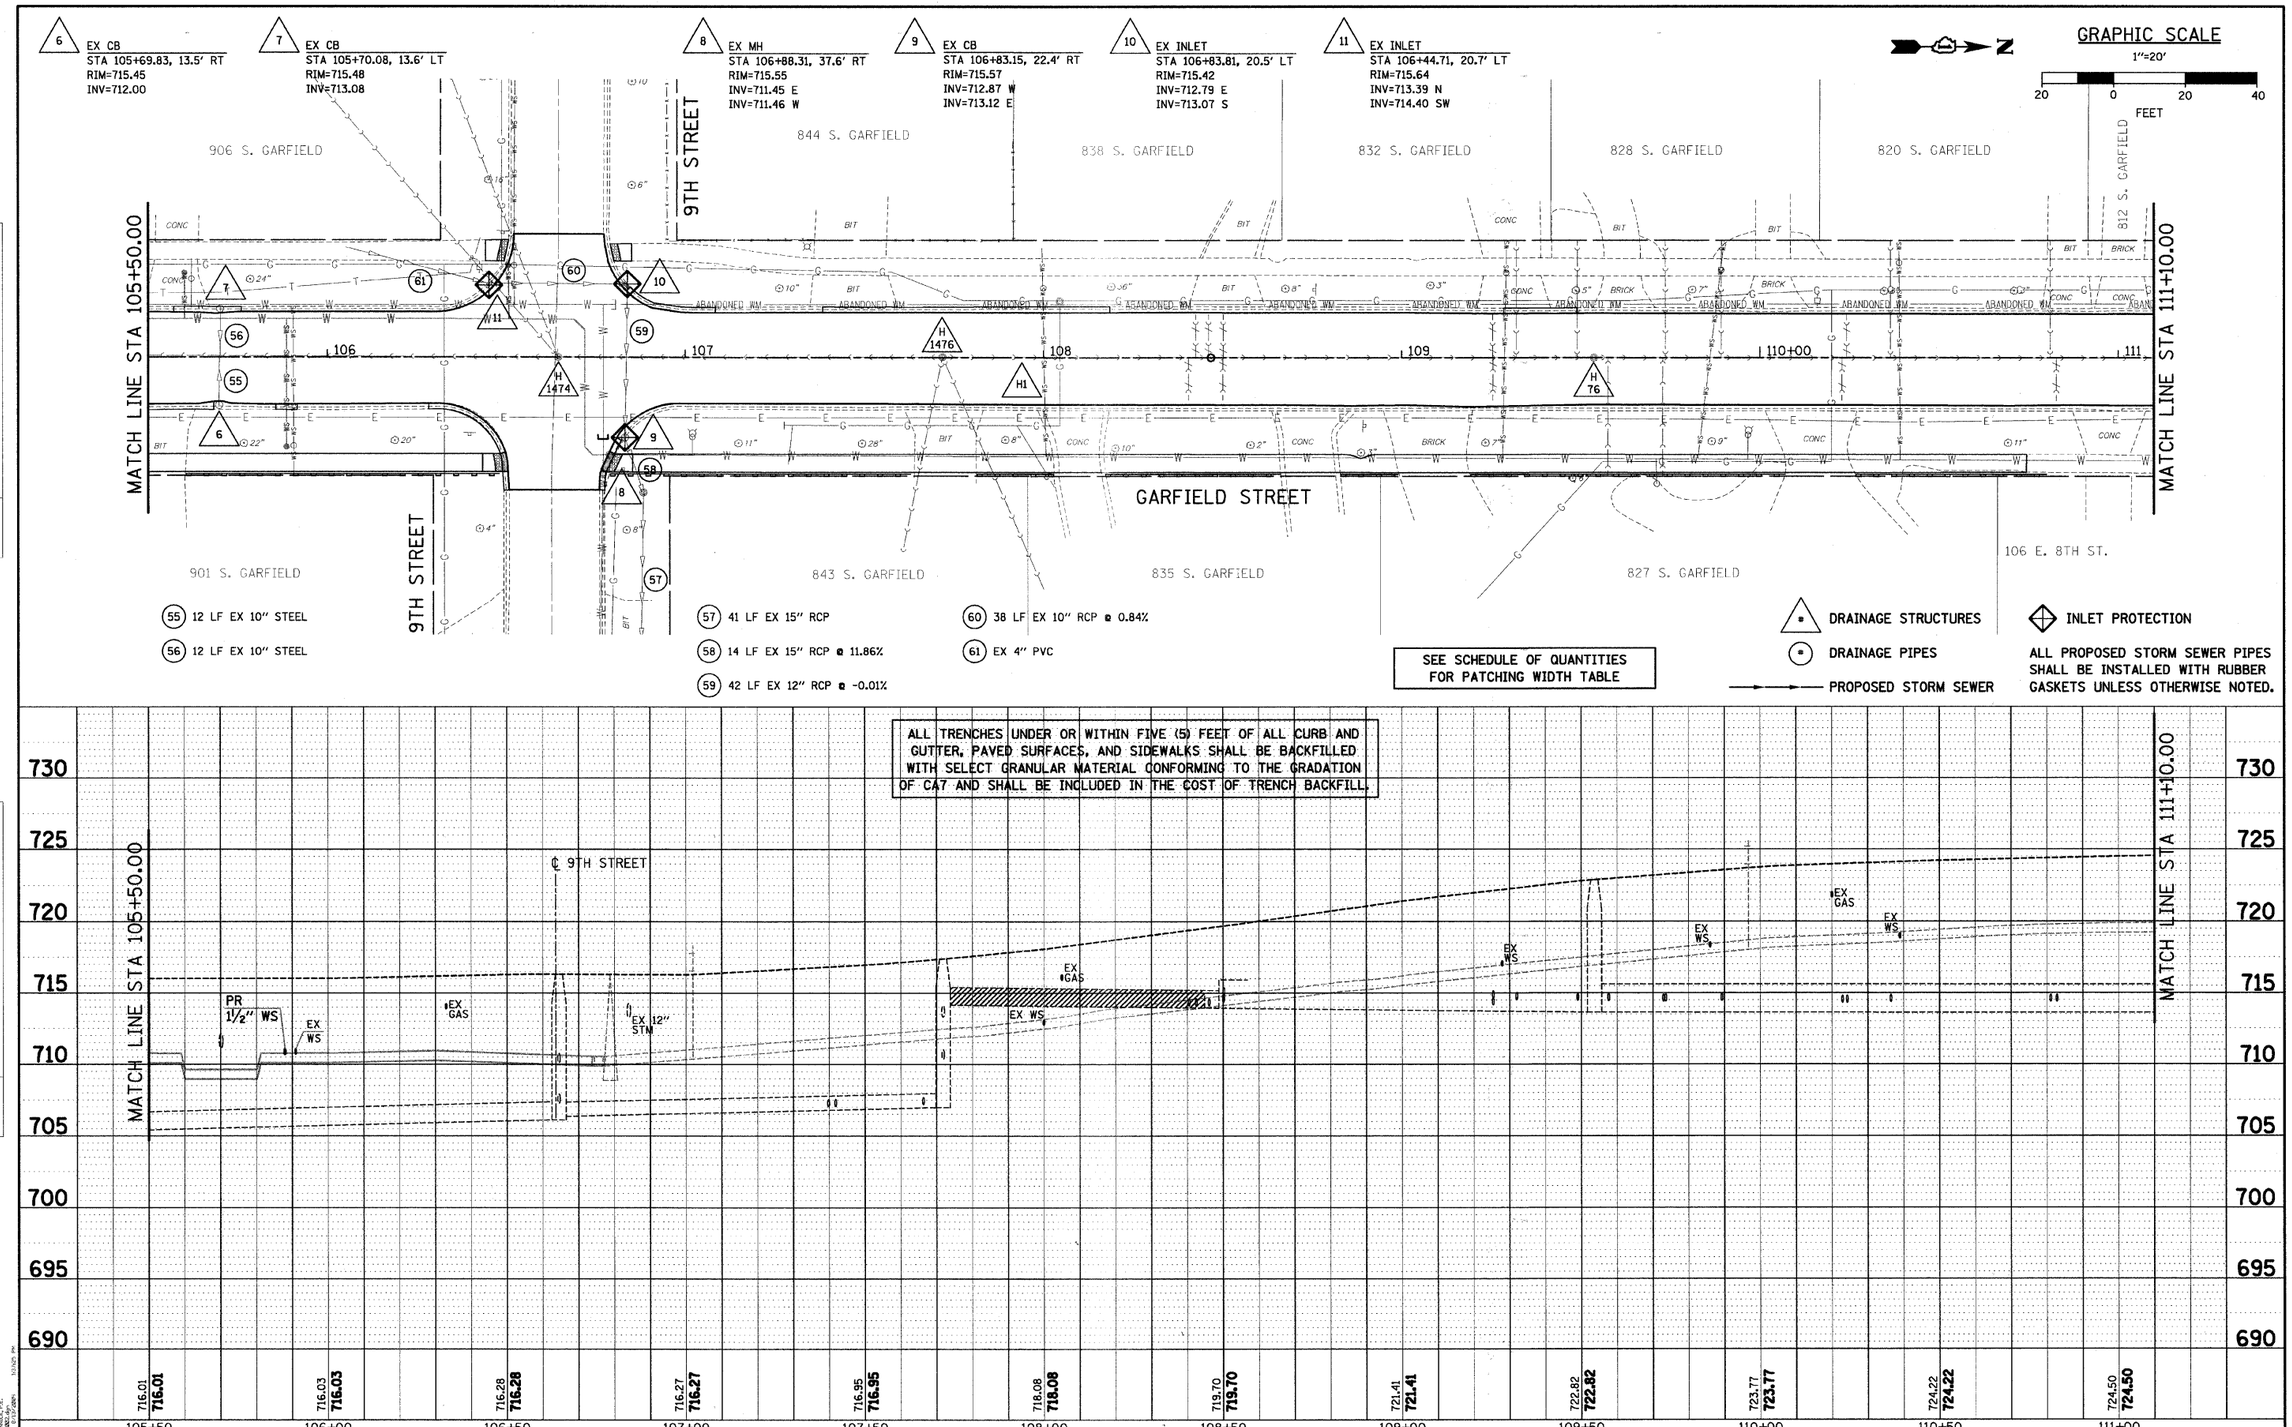

PLAN
NOTE BOOK NO.
SURVEYED
PLOTTED
ALIGNMENT CHECKED
RT. OF WAY CHECKED
CADD FILE NAME
BY
DATE

PROFILE
NOTE BOOK NO.
SURVEYED
PLOTTED
GRADES CHECKED
B.M. NOTED
STRUCTURE NOTATIONS CHECKED
BY
DATE

PROJECT CONTACTS: G.TRESZKOWSKI, P.E.
CHRIS BOWMAN, P.E. 630-295-2000
SEC PROJ. NO. 09-295-1-003 & 01-07-0009

SEC Group, Inc.
Illinois Professional Design Firm # 184-000198
Engineering
Surveying
Planning
Landscape Architecture
McHenry • Yorkville • New Lenox • Chicago
www.secgroupinc.com

USER NAME = sjohnson	DESIGNED -	REVISED -	
	DRAWN - SVJ	REVISED -	
PLOT SCALE = 1"=20'	CHECKED - GT	REVISED -	
PLOT DATE = 8/13/2009	DATE - 8/13/09	REVISED -	

VILLAGE OF HINSDALE
DUPAGE COUNTY, ILLINOIS
GARFIELD STREET, FIRST STREET, & PARK AVENUE

GARFIELD STREET
DRAINAGE PLAN AND PROFILE

SCALE: 1"=20' | SHEET NO. 32 OF 65 SHEETS | STA. 105+50.00 TO STA. 111+10.00

F.A.U. RTE.	SECTION NO.	COUNTY	TOTAL SHEETS	SHEET NO.
2678	08-00086-00-RS	DUPAGE	65	32
		CONTRACT NO. 63297		
FED. ROAD DIST. NO.	ILLINOIS	FED. AID PROJECT		