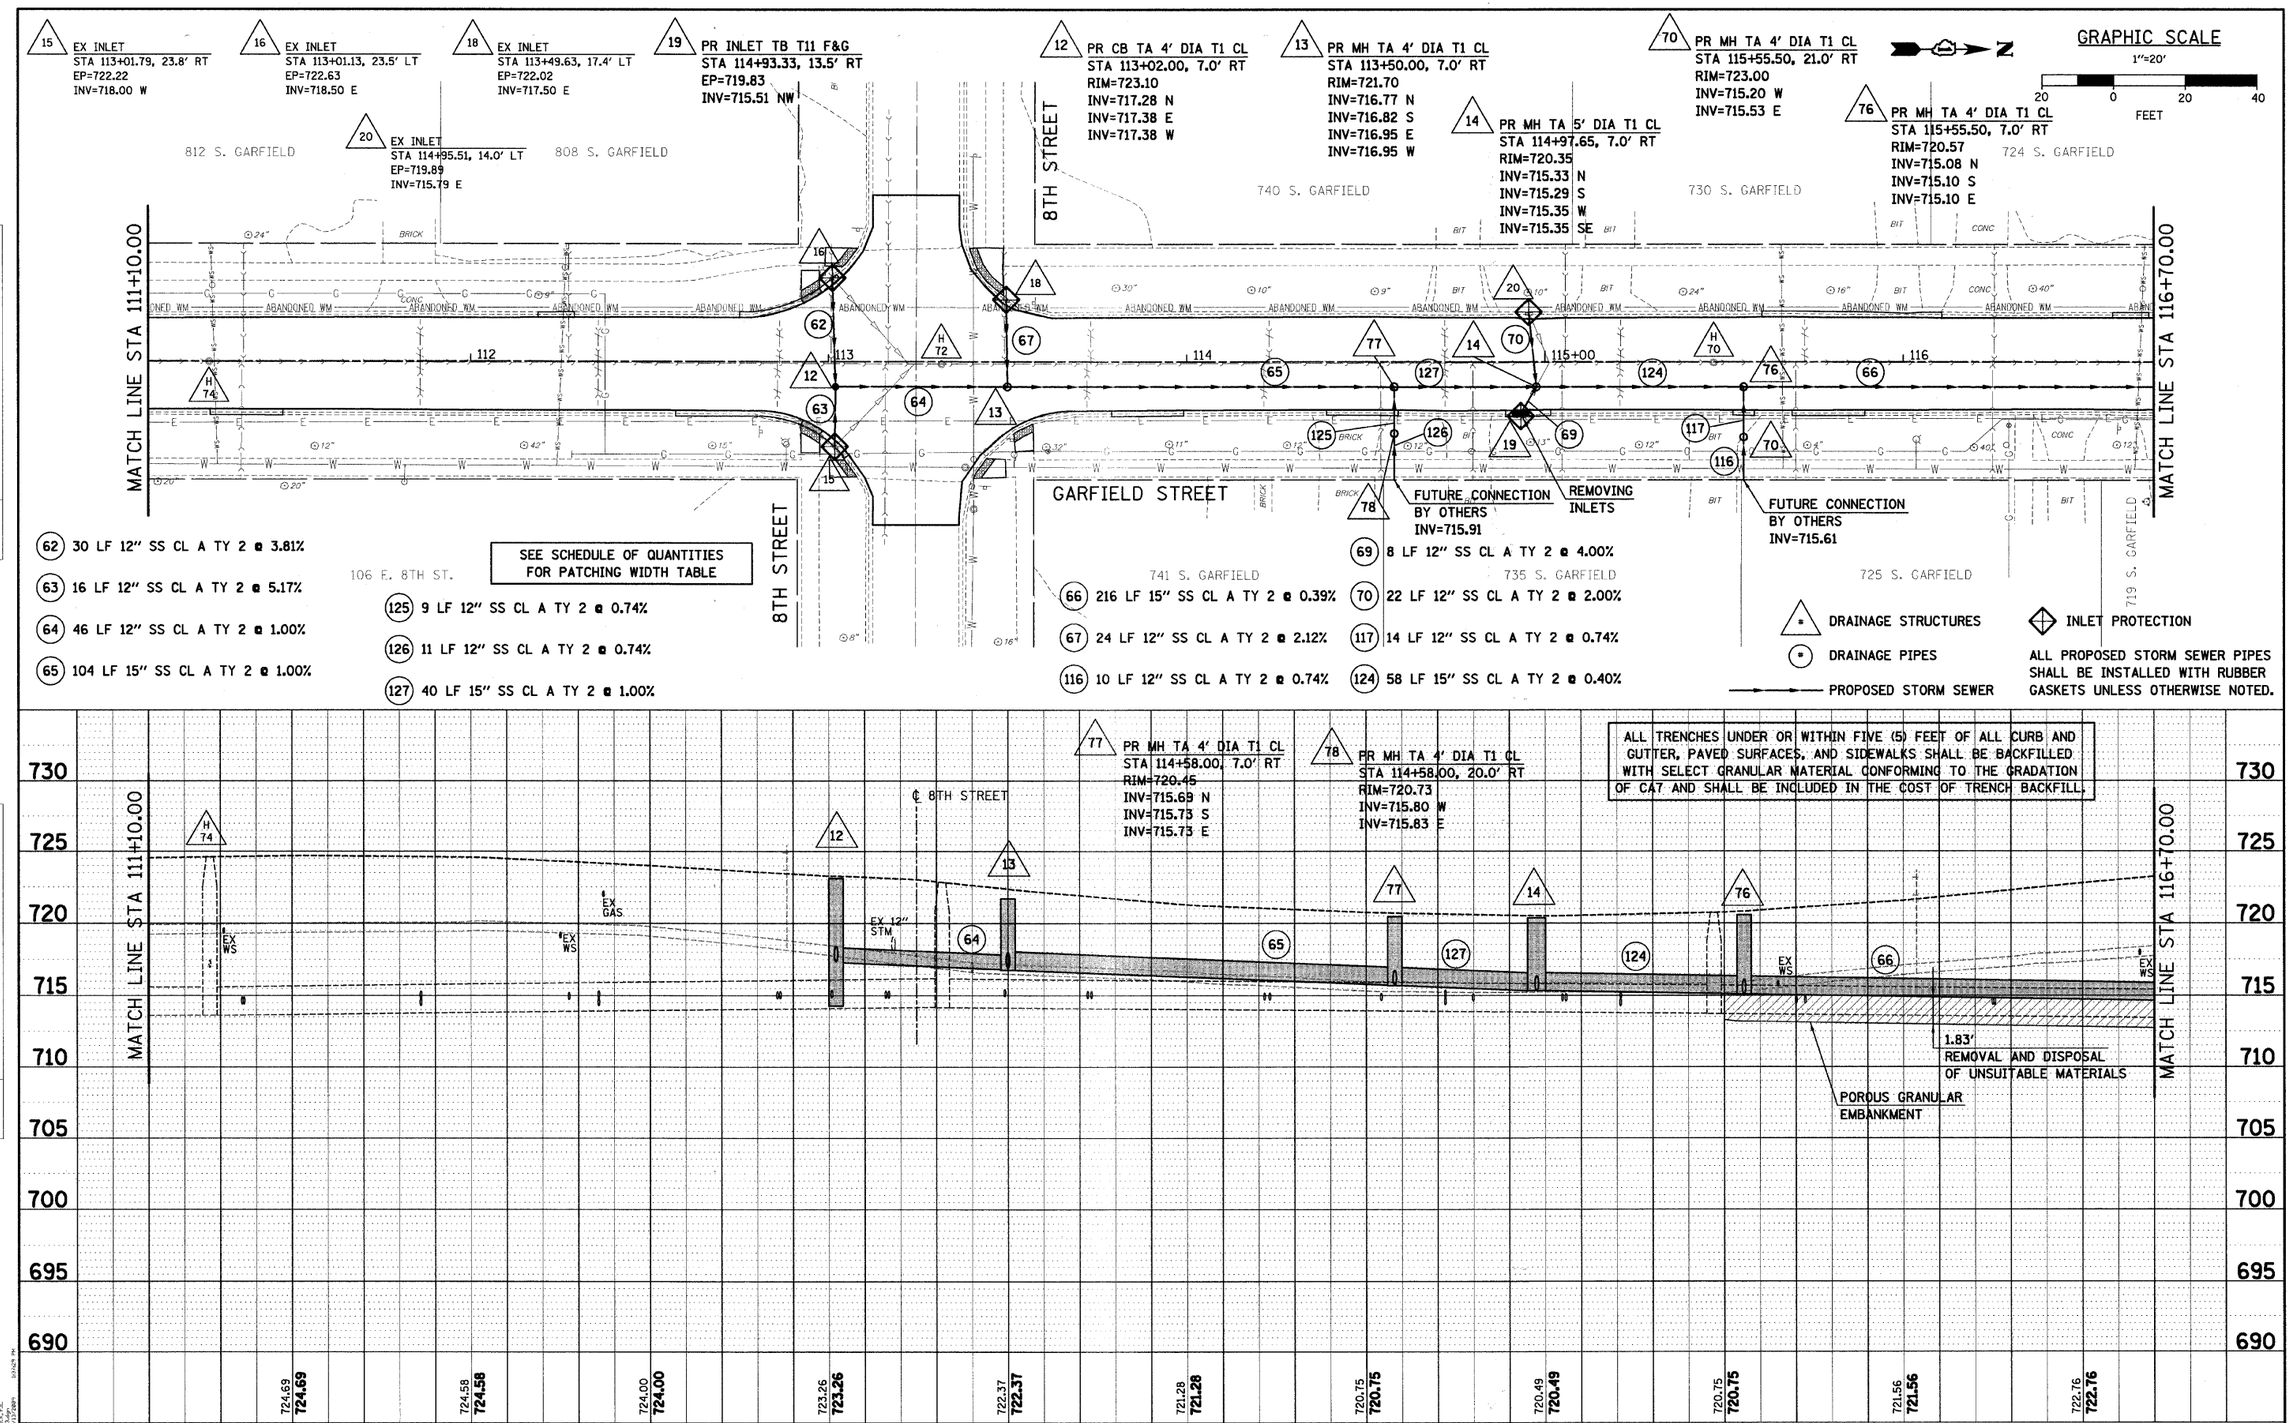

PLAN — NOTE BOOK NO. — SURVEYED — PLATTED — BASE — ALIGNMENT CHECKED — RT. OF WAY CHECKED — CADD FILE NAME — BY — DATE

PROFILE — NOTE BOOK NO. — SURVEYED — PLATTED — BASE — GRADE CHECKED — B.M. NOTED — STRUCTURE NOTATIONS CHKD — BY — DATE

Illinois Professional Design Firm # 184-000198

SEC Group, Inc.
Engineering
Surveying
Planning
Landscape Architecture
McHenry • Yorkville • New Lenox • Chicago
www.secgroupinc.com

USER NAME = sjohnson	DESIGNED -	REVISED -	
	DRAWN - SVJ	REVISED -	
PLOT SCALE = 1':20'	CHECKED - GT	REVISED -	
PLOT DATE = 8/13/2009	DATE - 8/13/09	REVISED -	

VILLAGE OF HINSDALE
DUPAGE COUNTY, ILLINOIS
GARFIELD STREET, FIRST STREET, & PARK AVENUE

GARFIELD STREET
DRAINAGE PLAN AND PROFILE

SCALE: 1"=20' | SHEET NO. 33 OF 65 SHEETS | STA. 111+10.00 TO STA. 116+70.00

F.A.U. RTE.	SECTION NO.	COUNTY	TOTAL SHEETS	SHEET NO.
2678	08-00086-00-RS	DUPAGE	65	33
		CONTRACT NO. 63297		
FED. ROAD DIST. NO.	ILLINOIS	FED. AID PROJECT		