F.A.P. RTE.	SECTION	COUNTY	TOTAL SHEETS	SHEET NO.
2508	09-00041-00-RS	KANE/KENDALL	17	7
CONTRACT NO. 63299				

TERMINI DETAILS
(SOUTH OF MONTGOMERY ROAD)

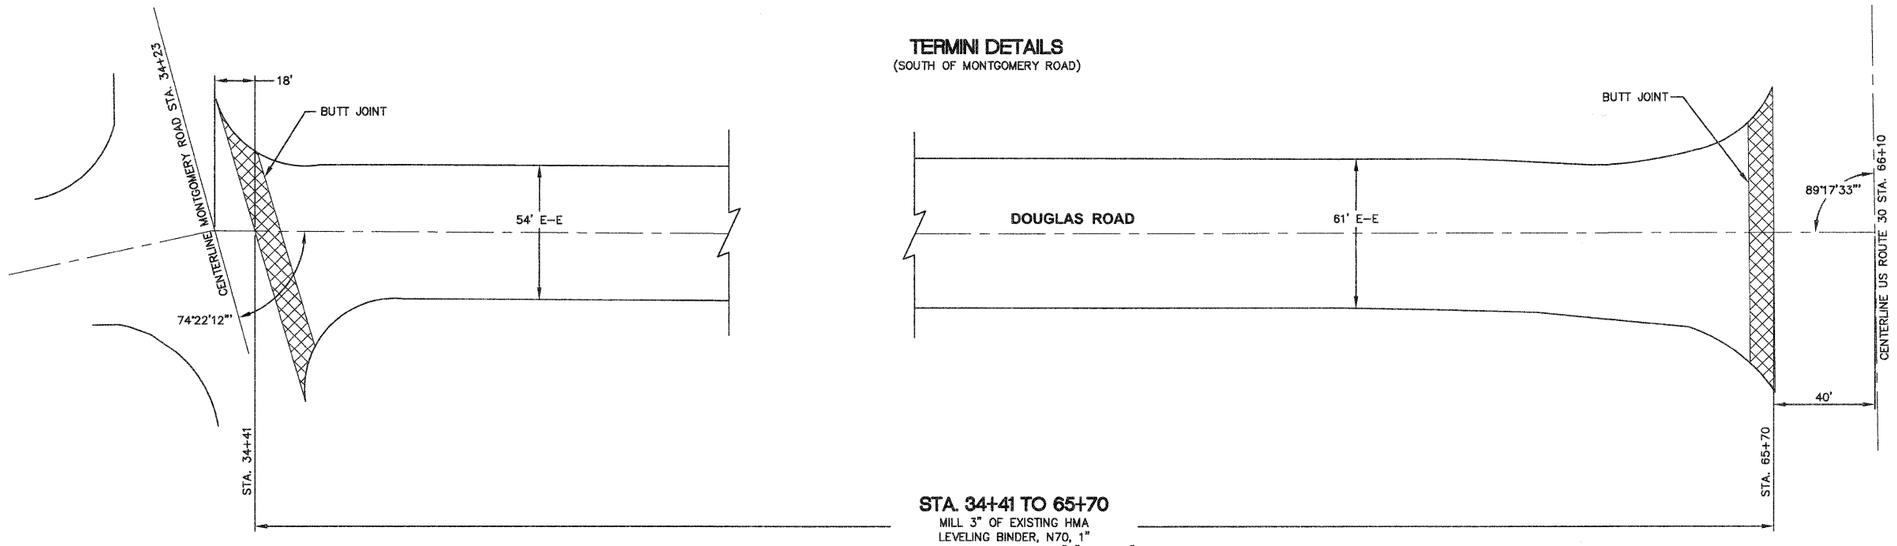

STA. 34+41 TO 65+70
MILL 3" OF EXISTING HMA
LEVELING BINDER, N70, 1"
HMA SURFACE COURSE, MIX "D", N70, 2"

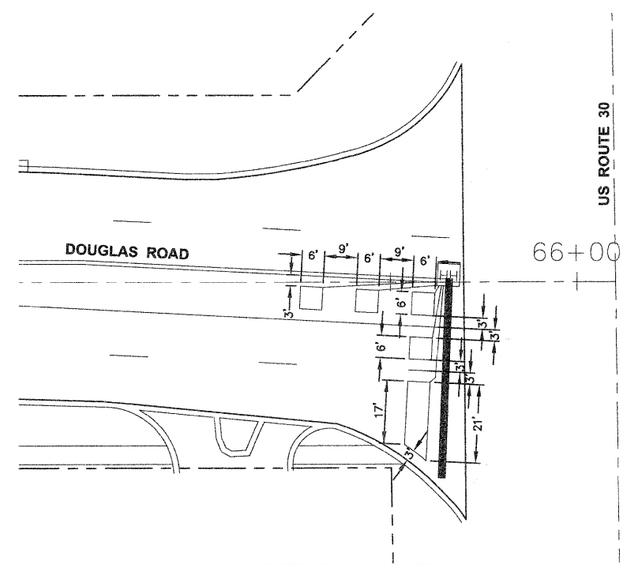

DETECTOR LOOP DETAIL

COPYRIGHT © 2009 ENGINEERING ENTERPRISES, INC.

Engineering Enterprises, Inc.
CONSULTING ENGINEERS
52 Wheeler Road
Sugar Grove, Illinois 60554
630.466.6700 / www.eeiweb.com

VILLAGE OF MONTGOMERY
Kane & Kendall Counties, Illinois

NO.	DATE	REVISIONS

DOUGLAS ROAD
LAPP IMPROVEMENTS

TERMINI DETAILS / DETECTOR LOOP DETAILS

DATE:	AUGUST 2009
PROJECT NO:	M00762
FILE:	M00762-GENERAL
SHEET	7 OF 17

Plotted: August 13, 2009 @ 7:47 AM By: Kris Pung - Tab: 07 Termini 22x34

Path: H:\SUSKPROJ\M00762\DWG\DWG FINAL ENG\M00762-GENERAL