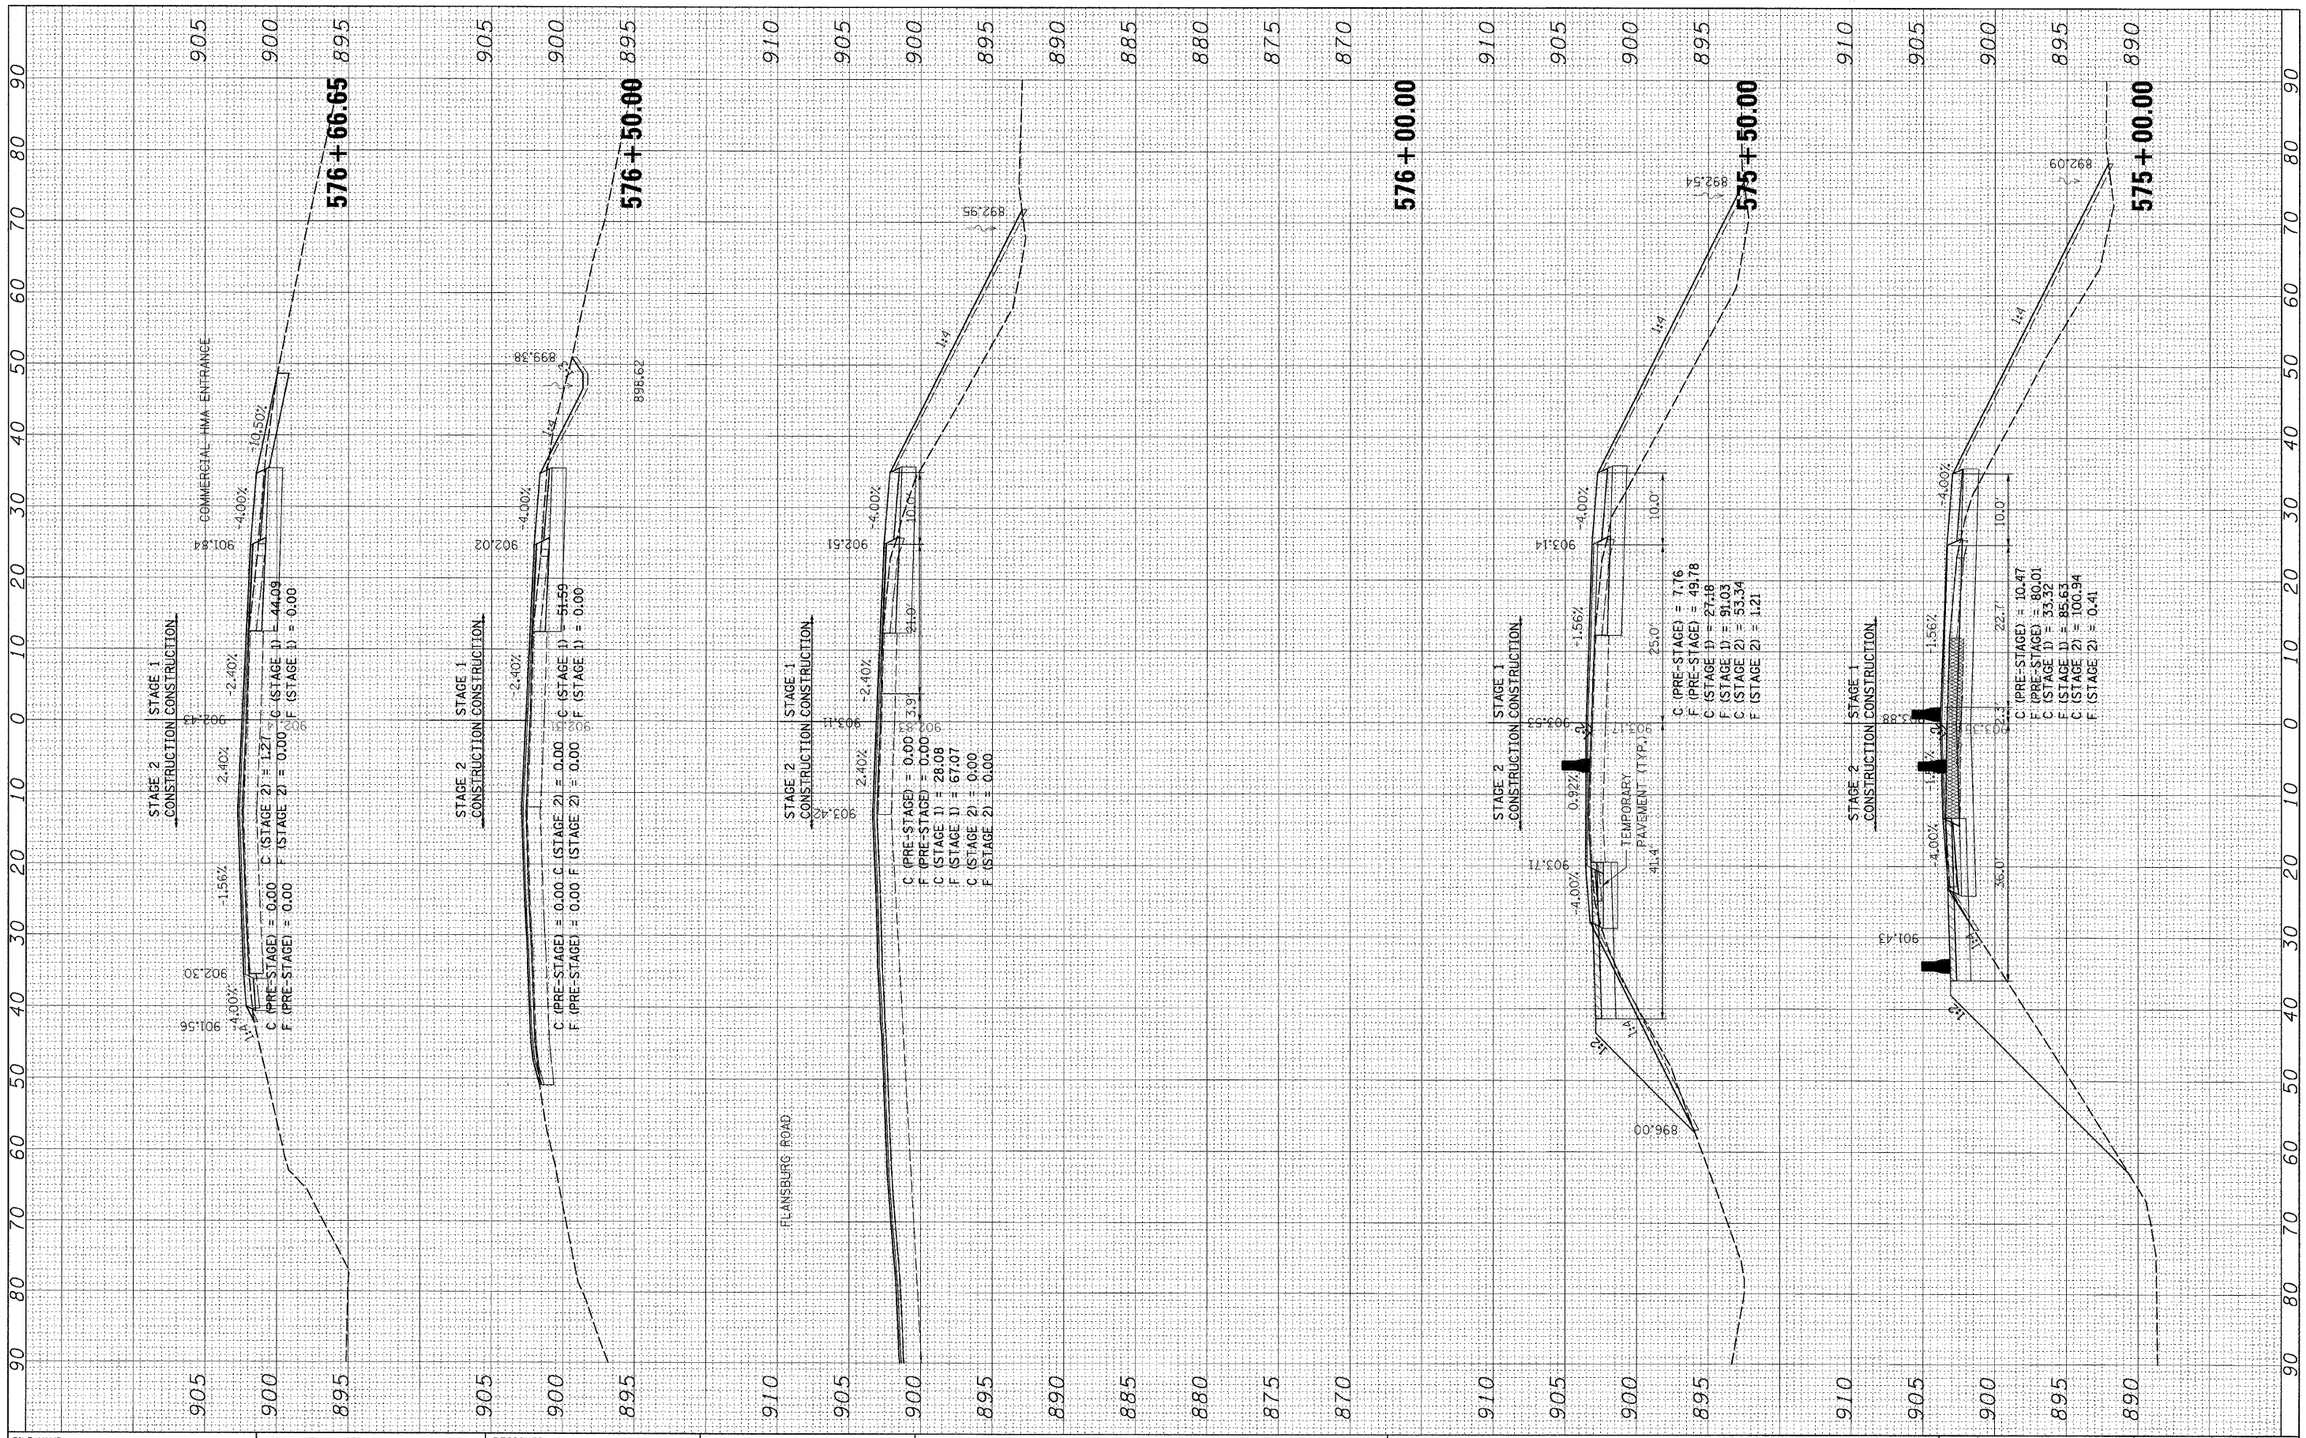

FILE NAME =	USER NAME = @USER@	DESIGNED -	REVISED -
H:\Projects\2945\DGNS\D9205507\Z05507XSSHEETS.dgn		DRAWN -	REVISED -
	PLOT SCALE = 10.0000 ' / IN.	CHECKED -	REVISED -
	PLOT DATE = 8/6/2009	DATE -	REVISED -

STATE OF ILLINOIS
DEPARTMENT OF TRANSPORTATION

US ROUTE 20 CROSS SECTIONS

SCALE: | SHEET NO. OF SHEETS | STA. 575+00.00 TO STA. 576+66.65

F.A. RTE.	SECTION	COUNTY	TOTAL SHEETS	SHEET NO.
301	21 VBR	STEPHENSON	112	105

CONTRACT NO. 64D15

FED. ROAD DIST. NO. | ILLINOIS | FED. AID PROJECT