CONTRACT NO. 97342

F.A. RTE.	SECTION	COUNTY	TOTAL SHEETS	SHEET NO.
9167	05-00207-00-PV	ST. CLAIR	89	88
STA. 6+98.06		TO STA. 8+00.00		
FED. ROAD DIST. NO. _	ILLINOIS	FED. AID PROJECT		

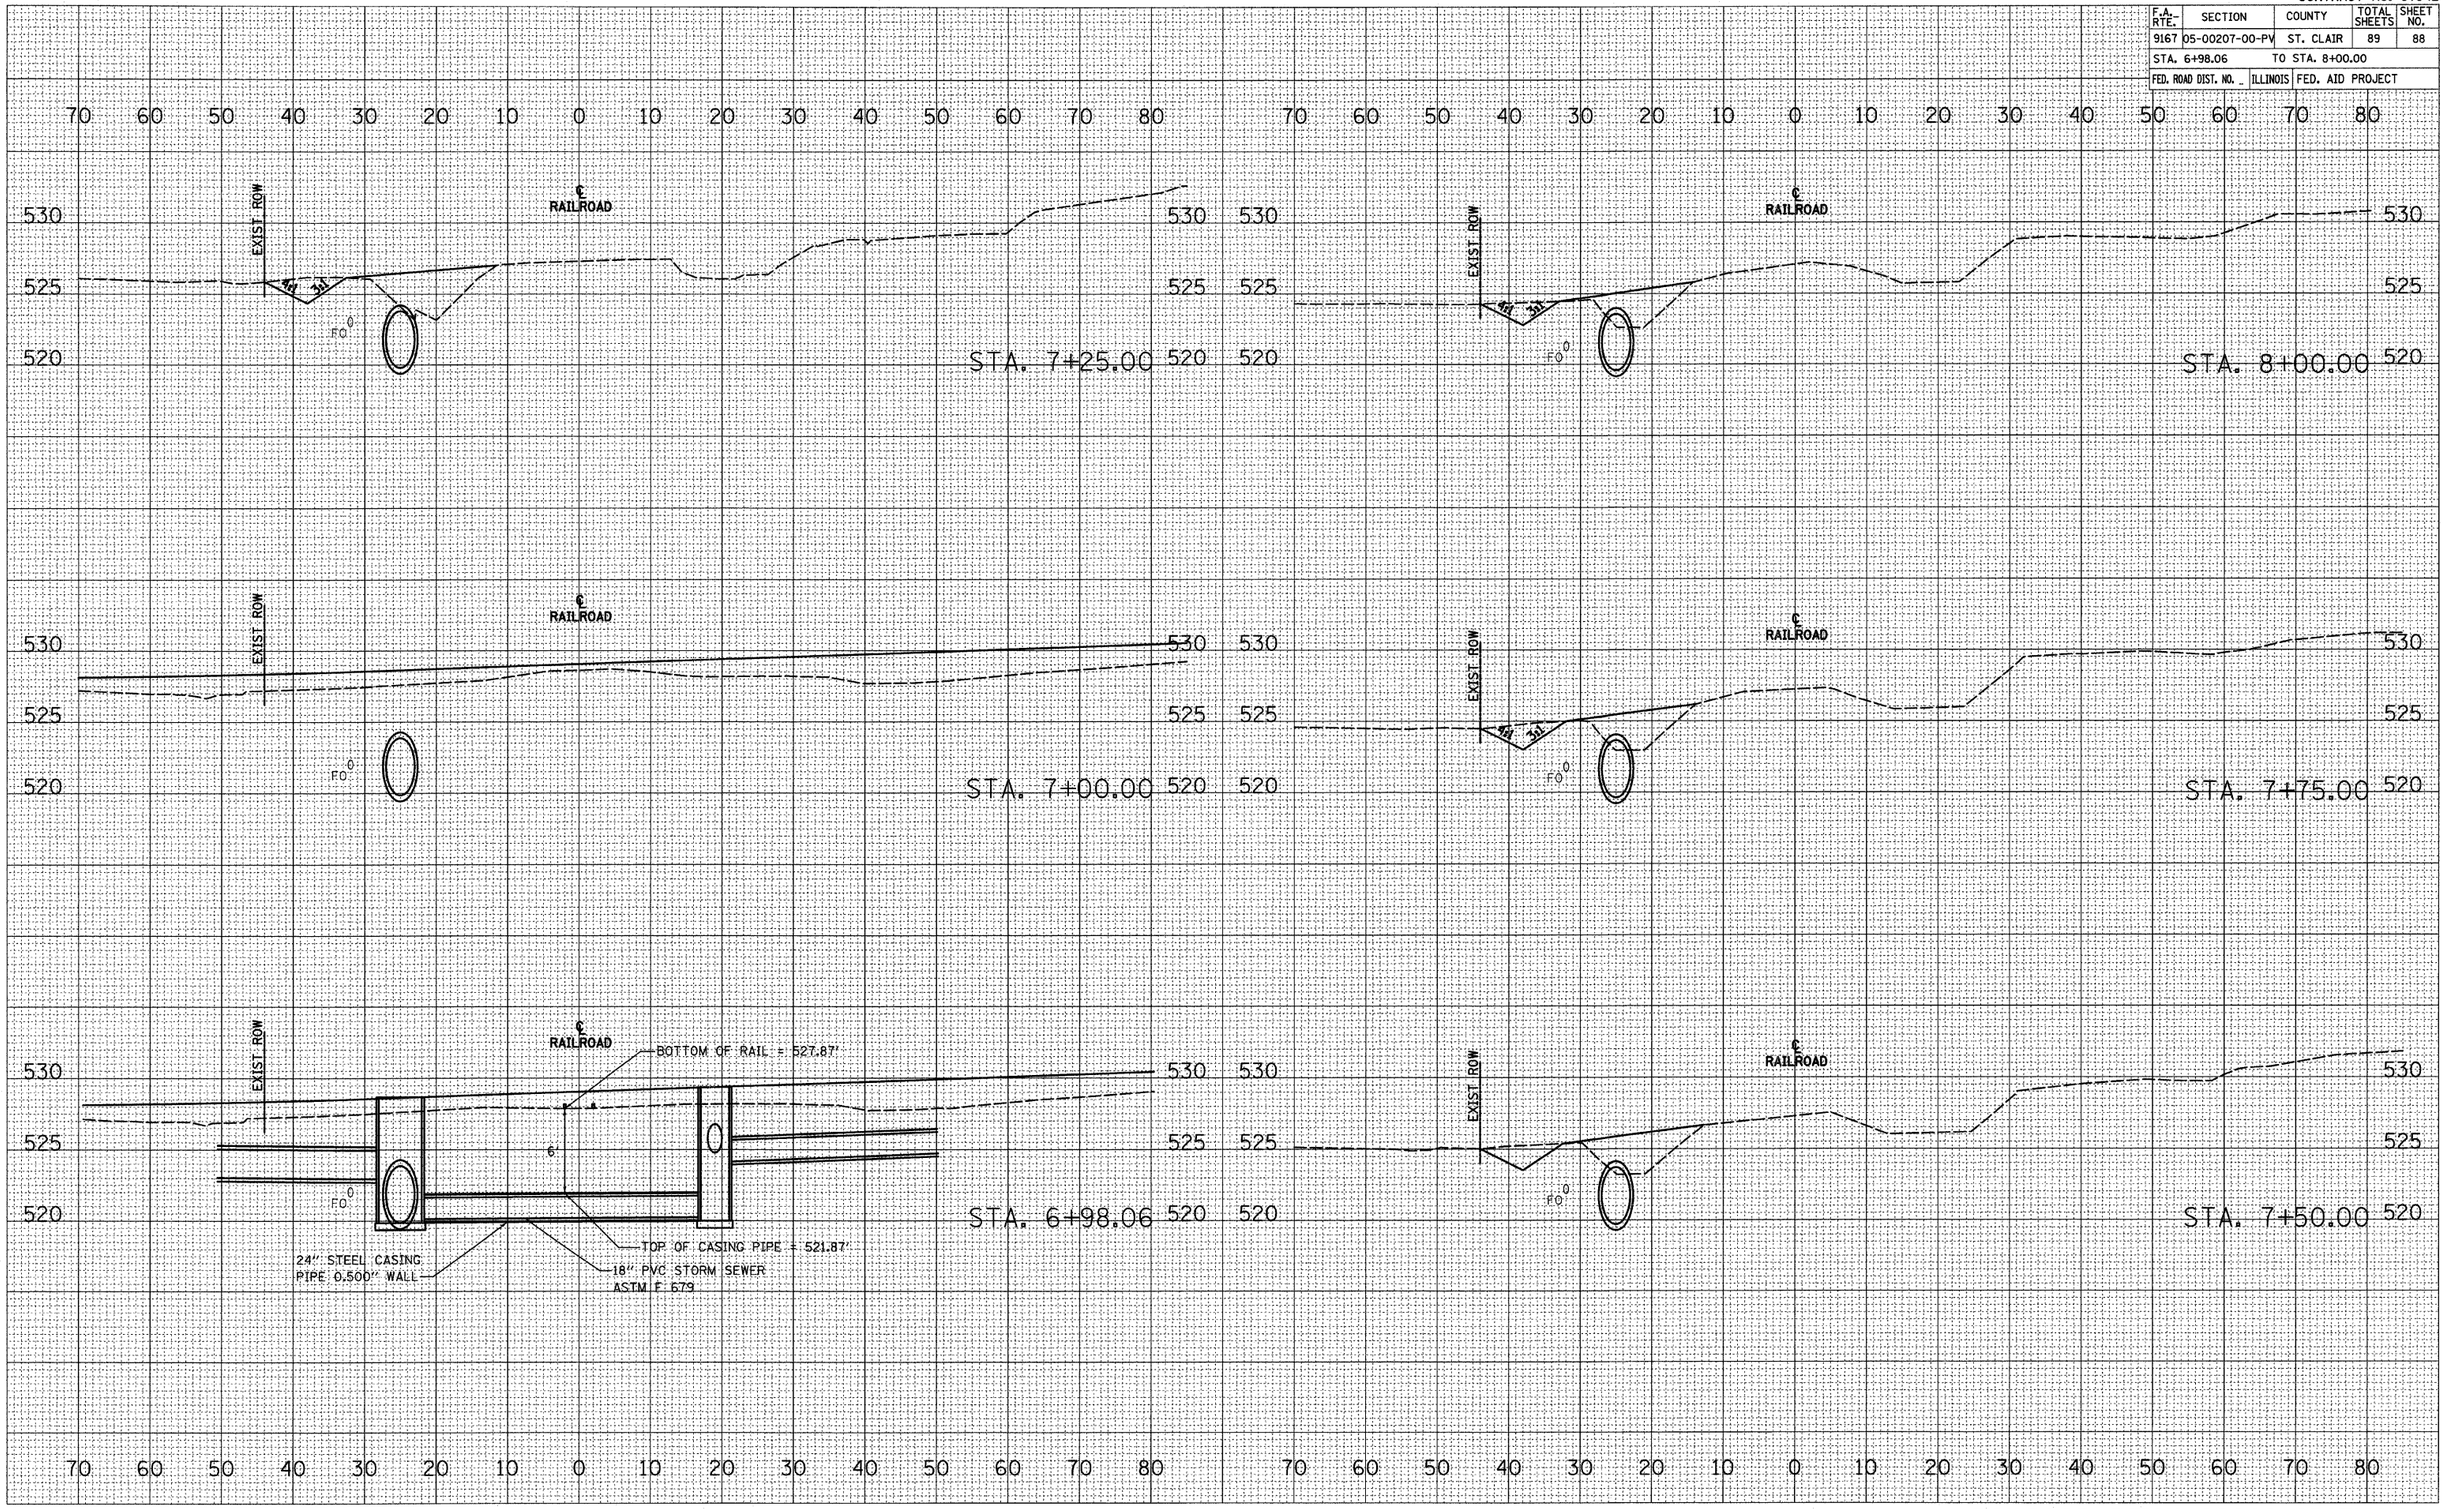

FINAL SURVEY | NOTE BOOK NO. | SURVEYED | PLOTTED | TEMPLATE | AREAS | AREAS CHECKED | BY | DATE

ORIGINAL SURVEY | NOTE BOOK NO. | SURVEYED | PLOTTED | TEMPLATE | AREAS | AREAS CHECKED | BY | DATE

PLOT DATE = 9/2/2009
FILE NAME = H:\P\24042\Microstation\V8\xsht
PLOT SCALE = 10.0000 ' / IN.
REFERENCE = *REF*

RAILROAD DITCH CROSS SECTIONS