F.A.I. RTE.	SECTION	COUNTY	TOTAL SHEETS	SHEET NO.
94	2005-069 LS	COOK	60	22
STA. 2253+00		TO STA. 2265+00		
FED. ROAD DIST. NO.	ILLINOIS	FED. AID PROJECT		

60A75

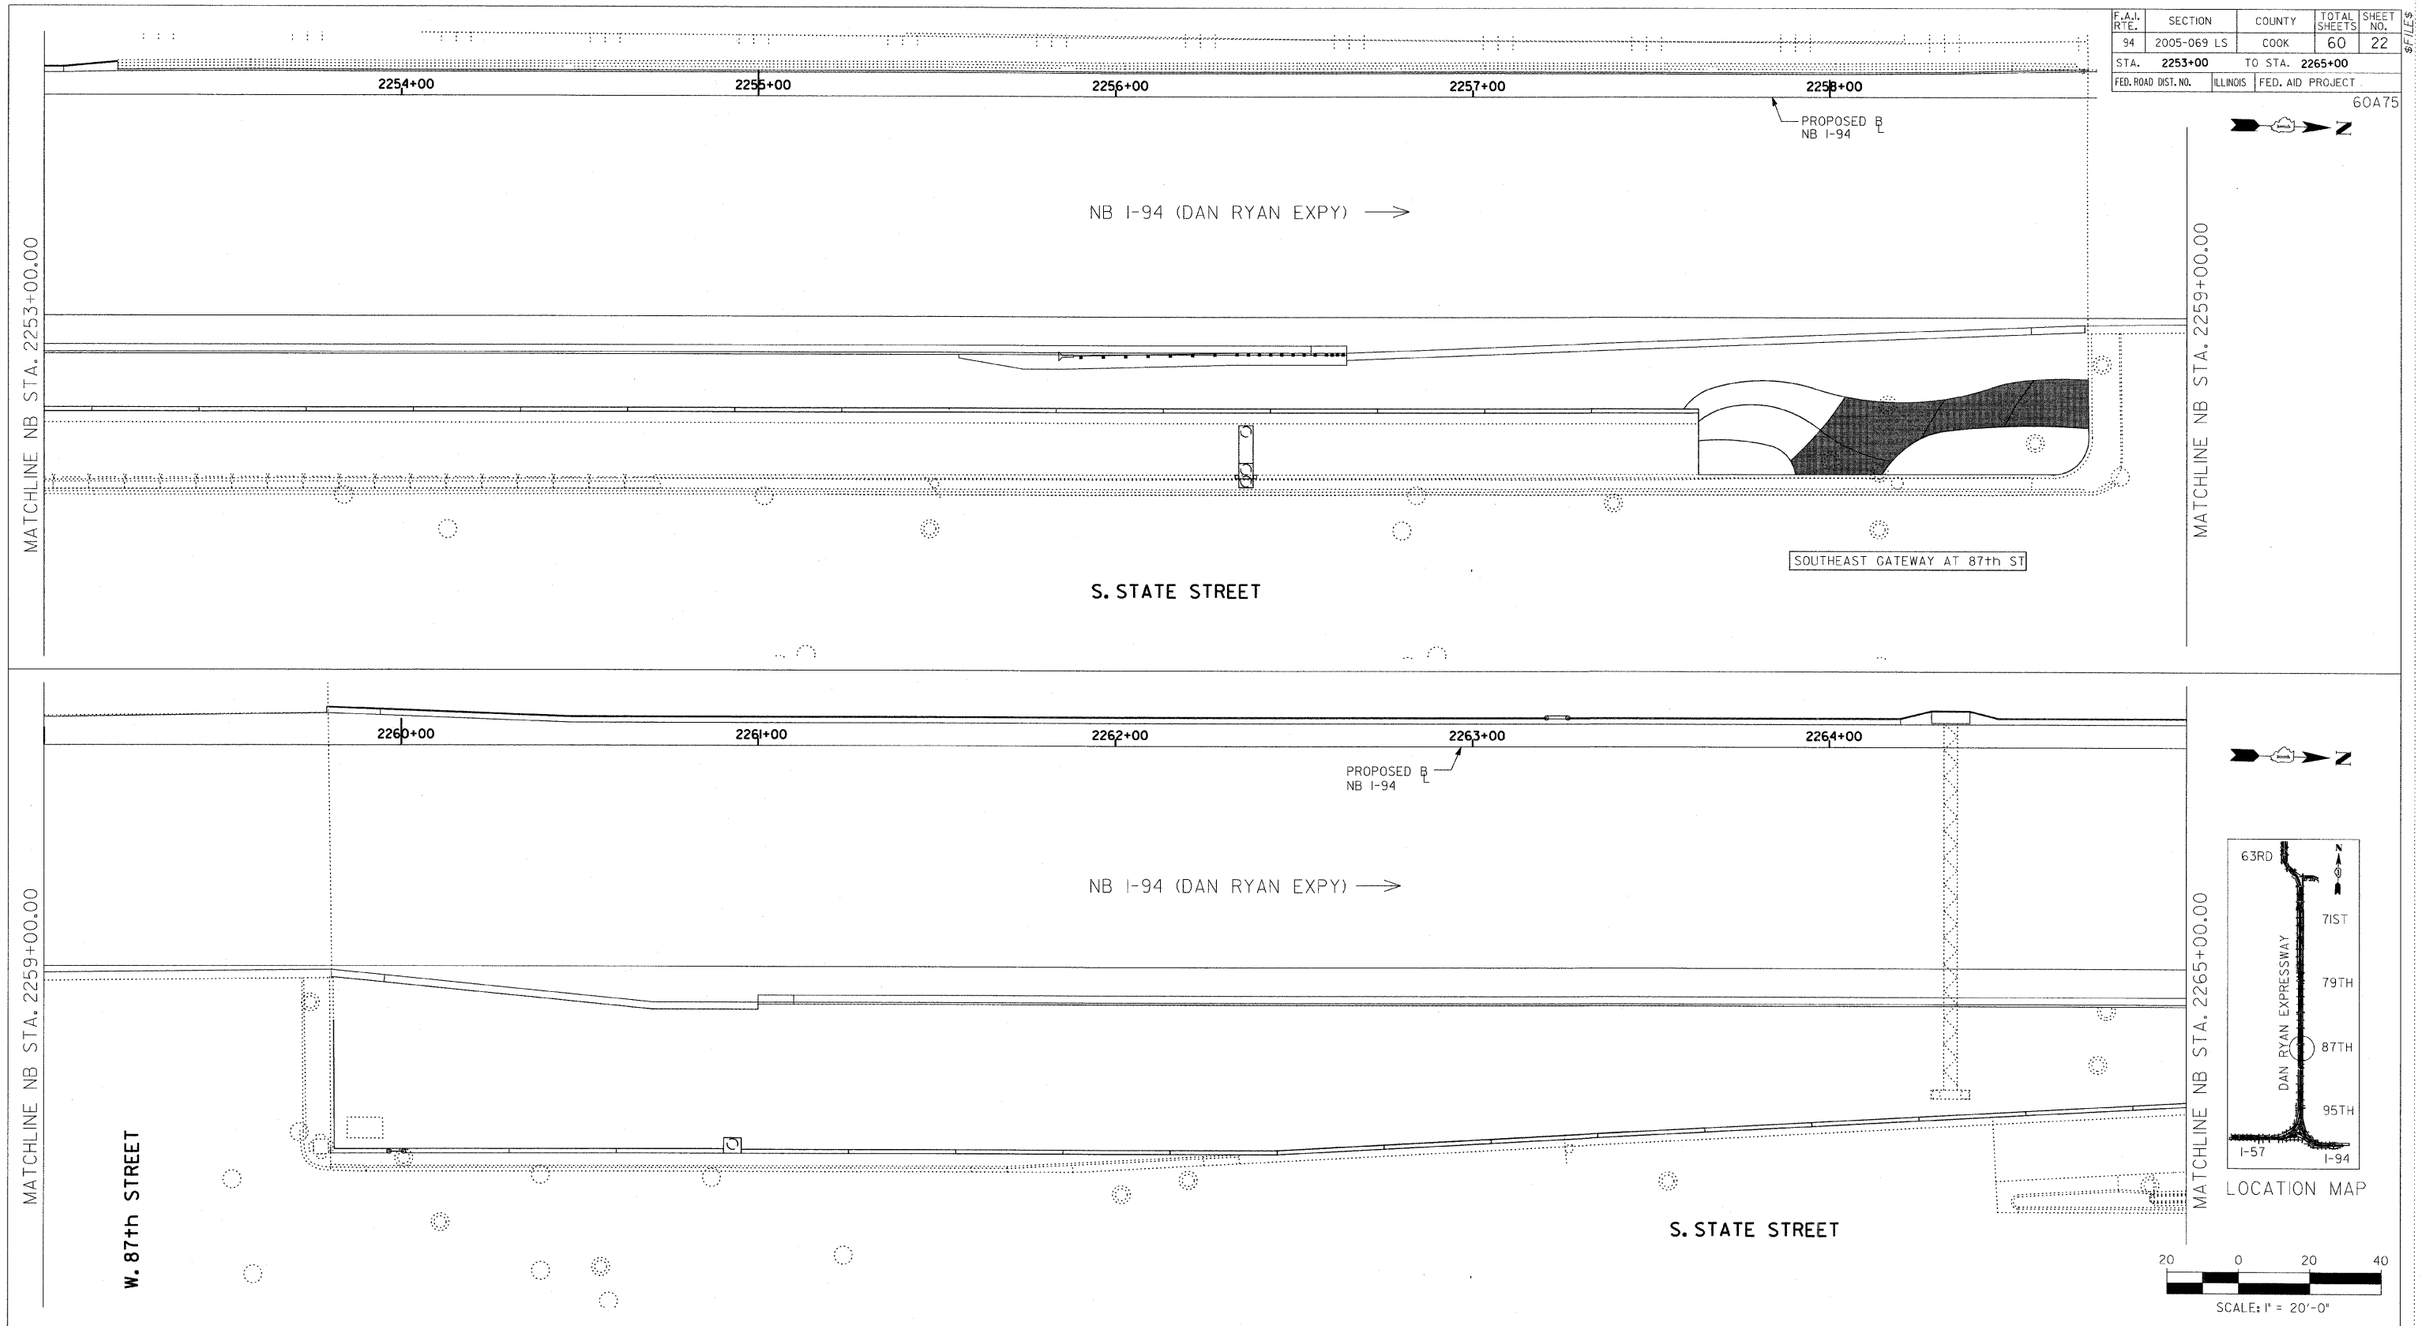

SITE DESIGN GROUP

TY·LIN INTERNATIONAL

LEGEND:

AREA TO BE DRIP IRRIGATED

NOTES:
1. ALL CORNER GARDENS AND PERENNIAL AND SHRUB BEDS SHALL BE DRIP IRRIGATED.
2. THE NORTHEAST GATEWAY SHALL NOT BE IRRIGATED

REVISIONS	
NAME	DATE
REVISED	09/19/08

ILLINOIS DEPARTMENT OF TRANSPORTATION

F.A.I. 94 (DAN RYAN EXPRESSWAY)

87TH STREET GATEWAY LANDSCAPING AND IRRIGATION

IRRIGATION PLANS

SE + NE QUADRANTS AT 87TH ST. - NB I-94

SCALE: 1"=20' DRAWN BY: EM

DATE: JUNE 20, 2008 CHECKED BY: JO

$FILES $TIME$ $DATE$