F.A.I. RTE.	SECTION	COUNTY	TOTAL SHEETS	SHEET NO.
94	2005-069 LS	COOK	60	33
STA. 1253+00		TO STA. 1259+00		
FED. ROAD DIST. NO.	ILLINOIS	FED. AID PROJECT		

60A75

LEGEND:

SHADE TREE

ORNAMENTAL TREE

SHRUB

PERENNIALS/ ORNAMENTAL GRASSES

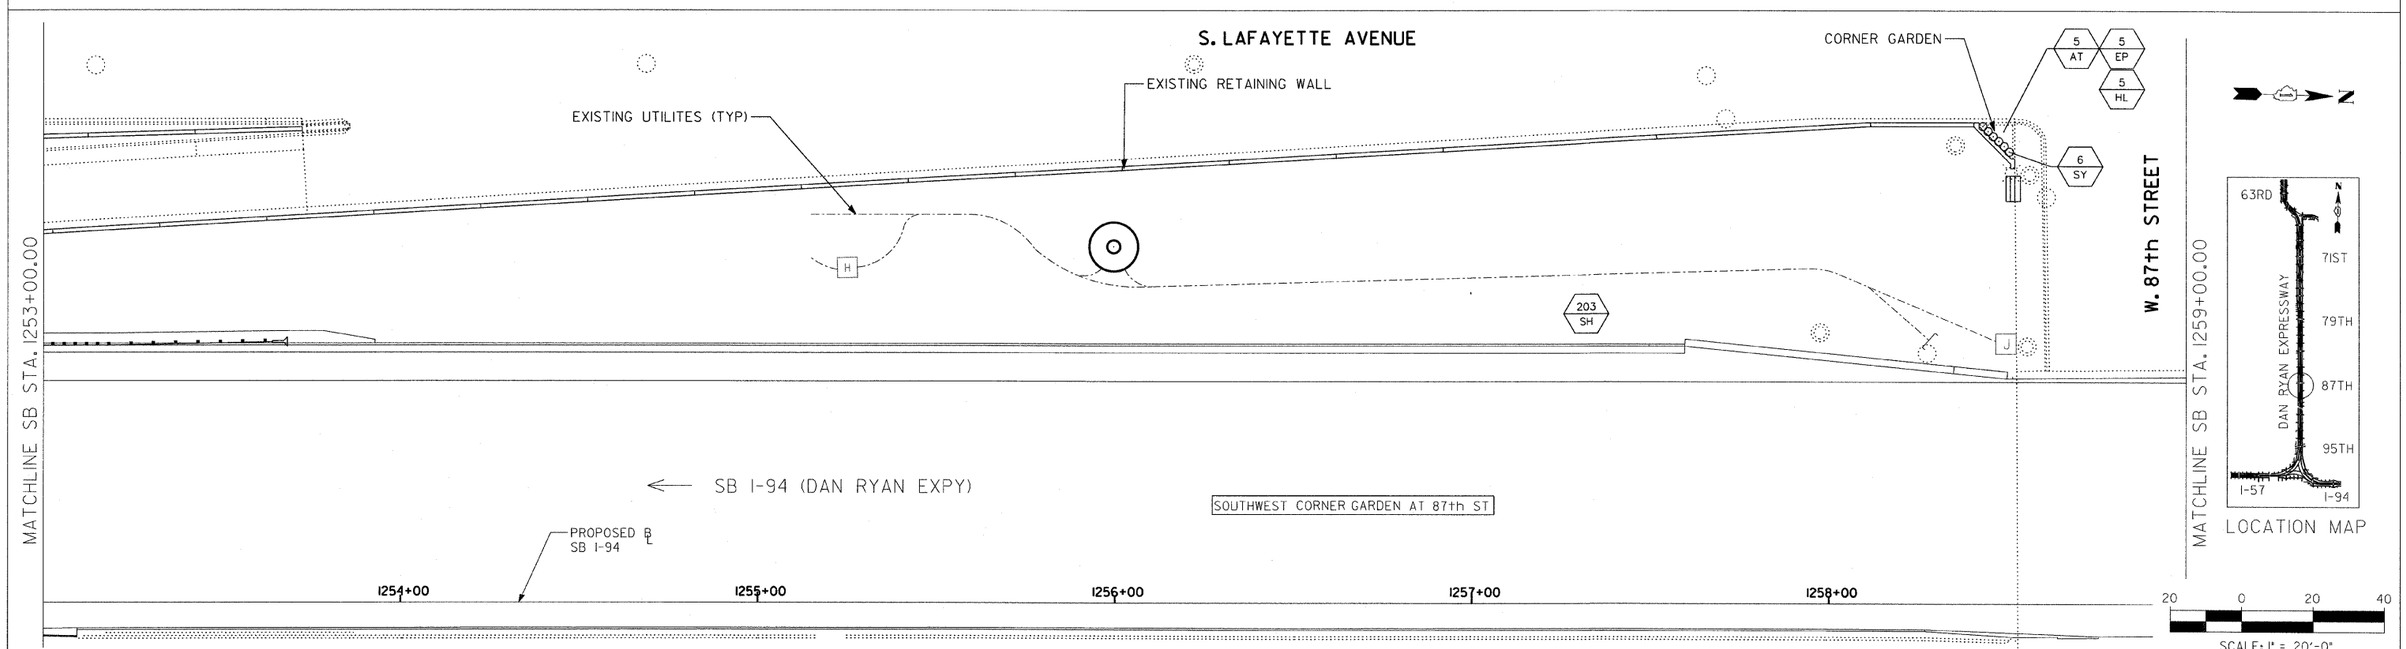

SITE DESIGN GROUP

TY·LIN INTERNATIONAL

REVISIONS NAME	DATE
REVISED	09/19/08

ILLINOIS DEPARTMENT OF TRANSPORTATION

F.A.I. 94 (DAN RYAN EXPRESSWAY)

87TH STREET GATEWAY LANDSCAPING AND IRRIGATION

LANDSCAPE PLANS

SW QUADRANT AT 87TH ST. - SB I-94

SCALE: 1"=20' DRAWN BY: EM

DATE: June 20, 2008 CHECKED BY: JO

$DATE$ $TIME$