STAGE 1

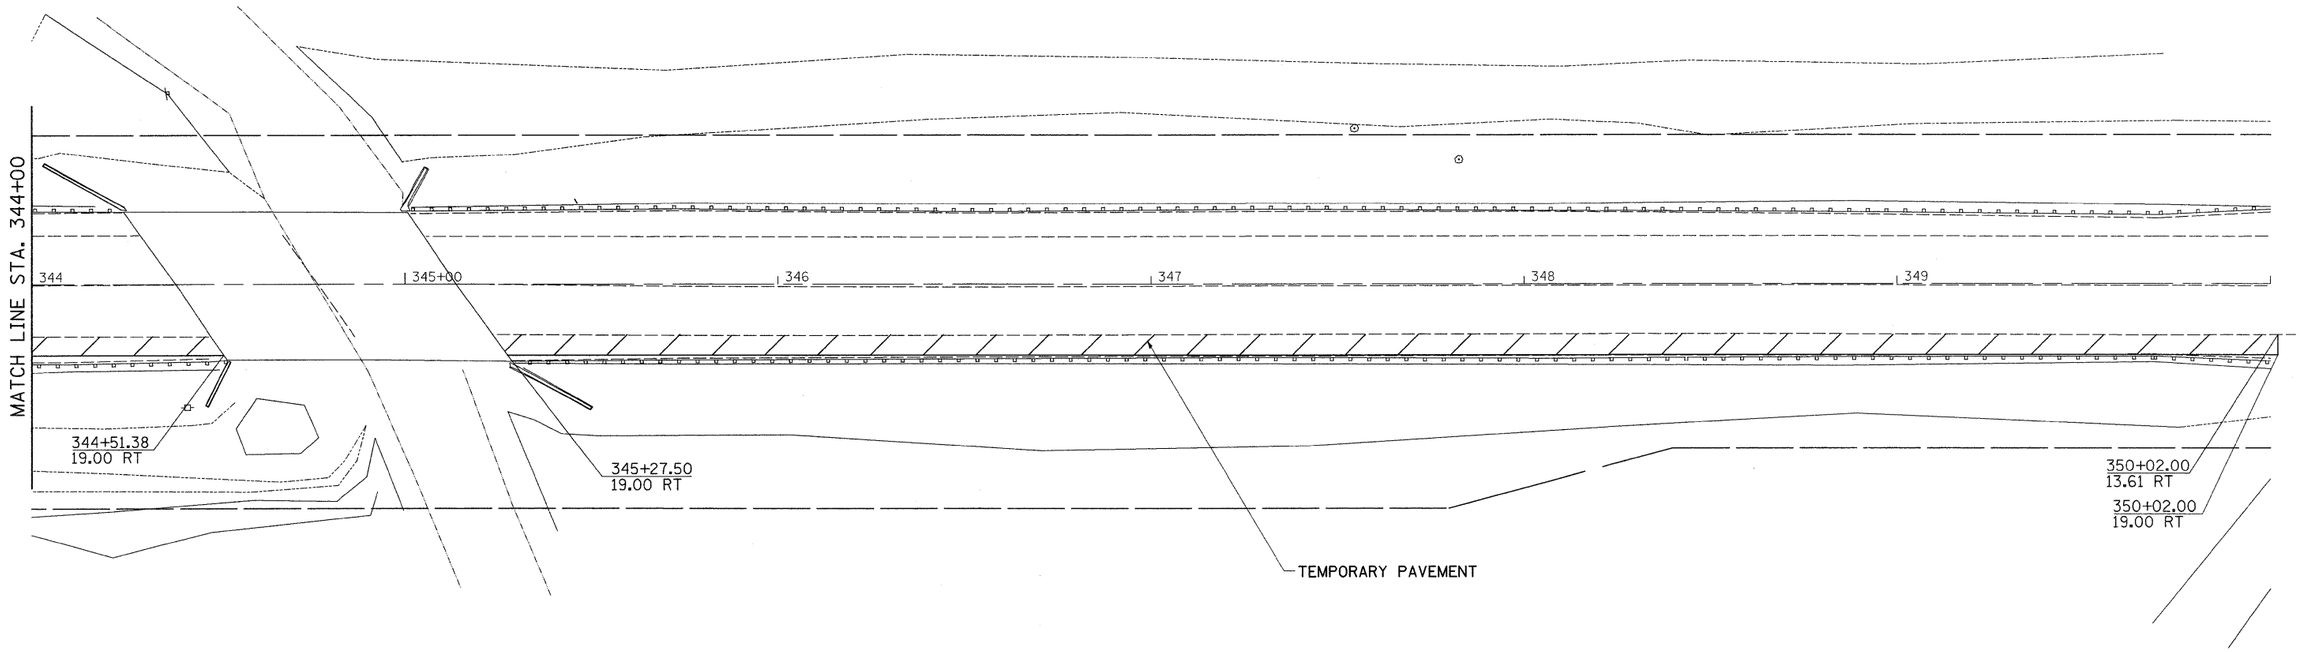

= WORK AREA

= TYPE III BARRICADE WITH FLASHING LIGHTS

= SIGN

= BARRICADE, OR DRUM WITH STEADY BURNING LIGHTS

= INDUCTION LOOP DETECTOR

= TRAFFIC SIGNAL

STAGE 1 NOTES

1. USE STANDARD 701326.
2. CONSTRUCT TEMPORARY PAVEMENT FROM STA. 337+97 TO 350+02 RT.
3. PLACE TEMPORARY PAVEMENT MARKING RT. EDGE LINE FOR STAGE 2.
4. COMPLETE PAVEMENT MARKING REMOVAL FOR RT. EDGE LINE (EXISTING) FROM STA. 338+07.39 TO 349+91.84 RT.

FILE NAME = c:\projects\p206006\d06006stg.dgn	USER NAME = hensonke	DESIGNED -	REVISED -	STATE OF ILLINOIS DEPARTMENT OF TRANSPORTATION	STAGING PLANS			F.A.P RTE.	SECTION	COUNTY	TOTAL SHEETS / SHEET NO.
		DRAWN -	REVISED -					308	109BR-5	WHITESIDE	83 / 23
	PLOT SCALE = 20.0000 ft / IN.	CHECKED -	REVISED -							CONTRACT NO. 64C25	
	PLOT DATE = Thu Jul 31 09:41:11 2008	DATE -	REVISED -		SCALE:	SHEET NO. OF SHEETS	STA. TO STA.	FED. ROAD DIST. NO.	ILLINOIS	FED. AID PROJECT	