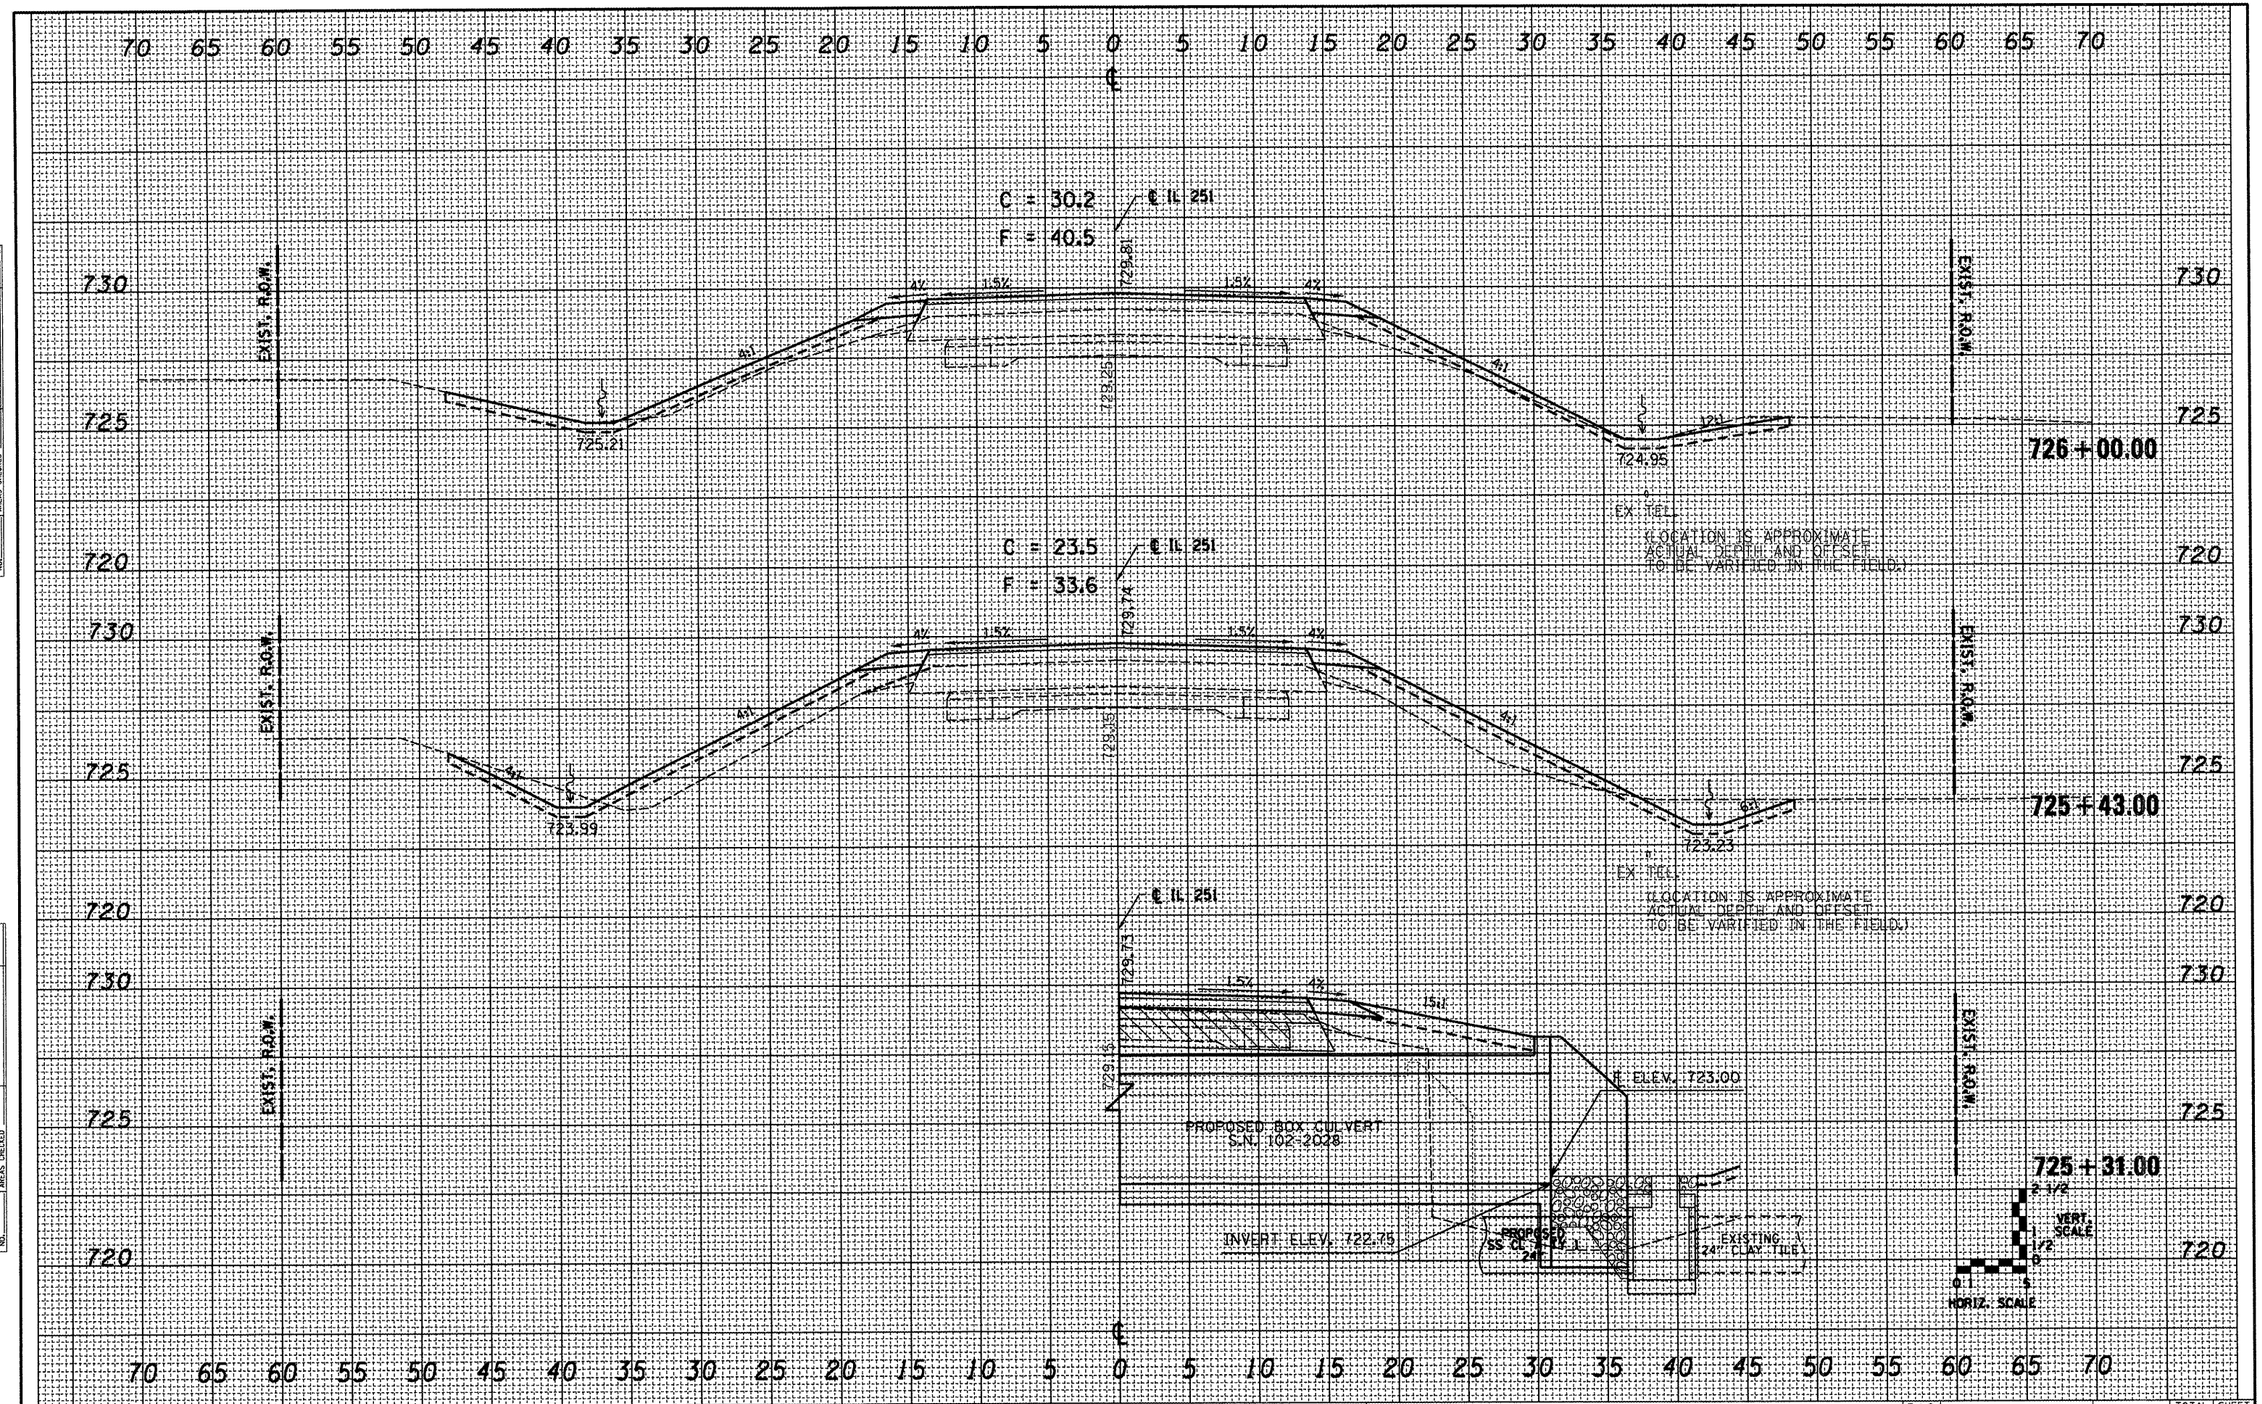

FILE NAME = S:\GEN\DRAFT\STD&PLNS\SQUAD9-NEW\Active Contracts\68574\xsshtdgn	USER NAME = brucebm	DESIGNED - KKK	REVISED -
		DRAWN - KKK	REVISED -
	PLOT SCALE = 20.0000 ' / IN.	CHECKED -	REVISED -
	PLOT DATE = 8/14/2008	DATE -	REVISED -

STATE OF ILLINOIS
DEPARTMENT OF TRANSPORTATION

IL 251 ROADWAY CROSS SECTIONS

SCALE: 1"=5'H/2 1/2'V | SHEET NO. 3 OF 4 SHEETS | STA. 725+43 TO STA. 727+00

F.A.S. RTE.	SECTION	COUNTY	TOTAL SHEETS	SHEET NO.
1360	631	WOODFORD	31	30
		CONTRACT NO. 68574		

FED. ROAD DIST. NO. | ILLINOIS | FED. AID PROJECT

FINAL SURVEY	SURVEYED	BY	DATE
	PLOTTED		
NOTE BOOK	TEMPLATE		
	AREAS		
NO.	AREAS CHECKED		

ORIGINAL SURVEY	SURVEYED	BY	DATE
	PLOTTED		
NOTE BOOK	TEMPLATE		
	AREAS		
NO.	AREAS CHECKED		