CONTRACT: 72C04
SHEET 4 OF 29

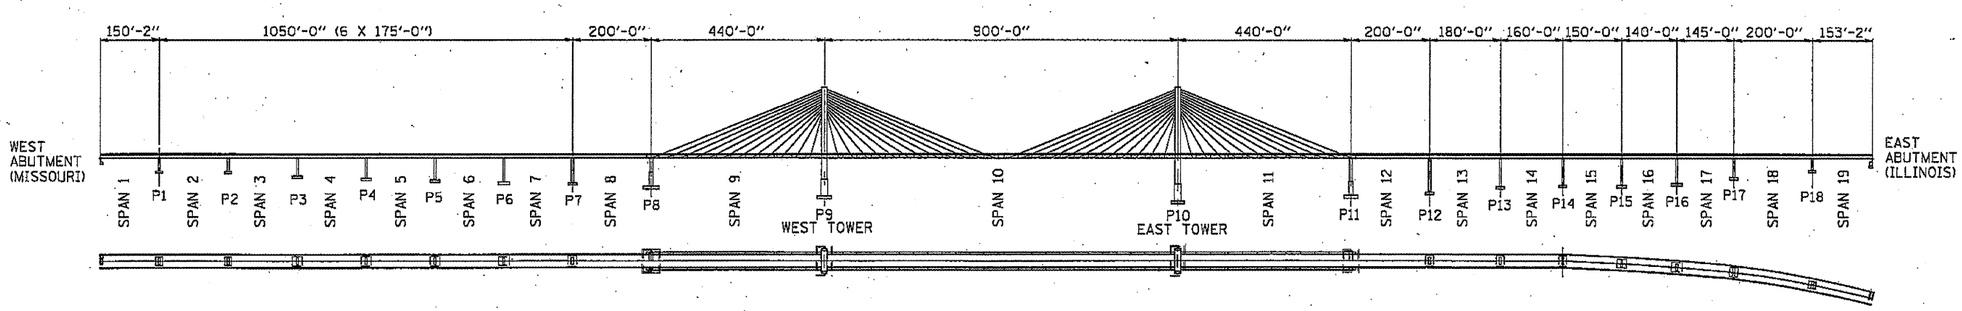

PLAN & PROFILE VIEWS
FAP 63 (US 24)
SECTION BRIDGE PAINTING 2009
ADAMS COUNTY