CONTRACT NO. 94967

F.A.P. RTE.	SECTION	COUNTY	TOTAL SHEETS	SHEET NO.
327	(51-23)B-3	Lawrence	56	48

STA. _____ TO STA. _____

FED. ROAD DIST. NO. _ | ILLINOIS | FED. AID PROJECT

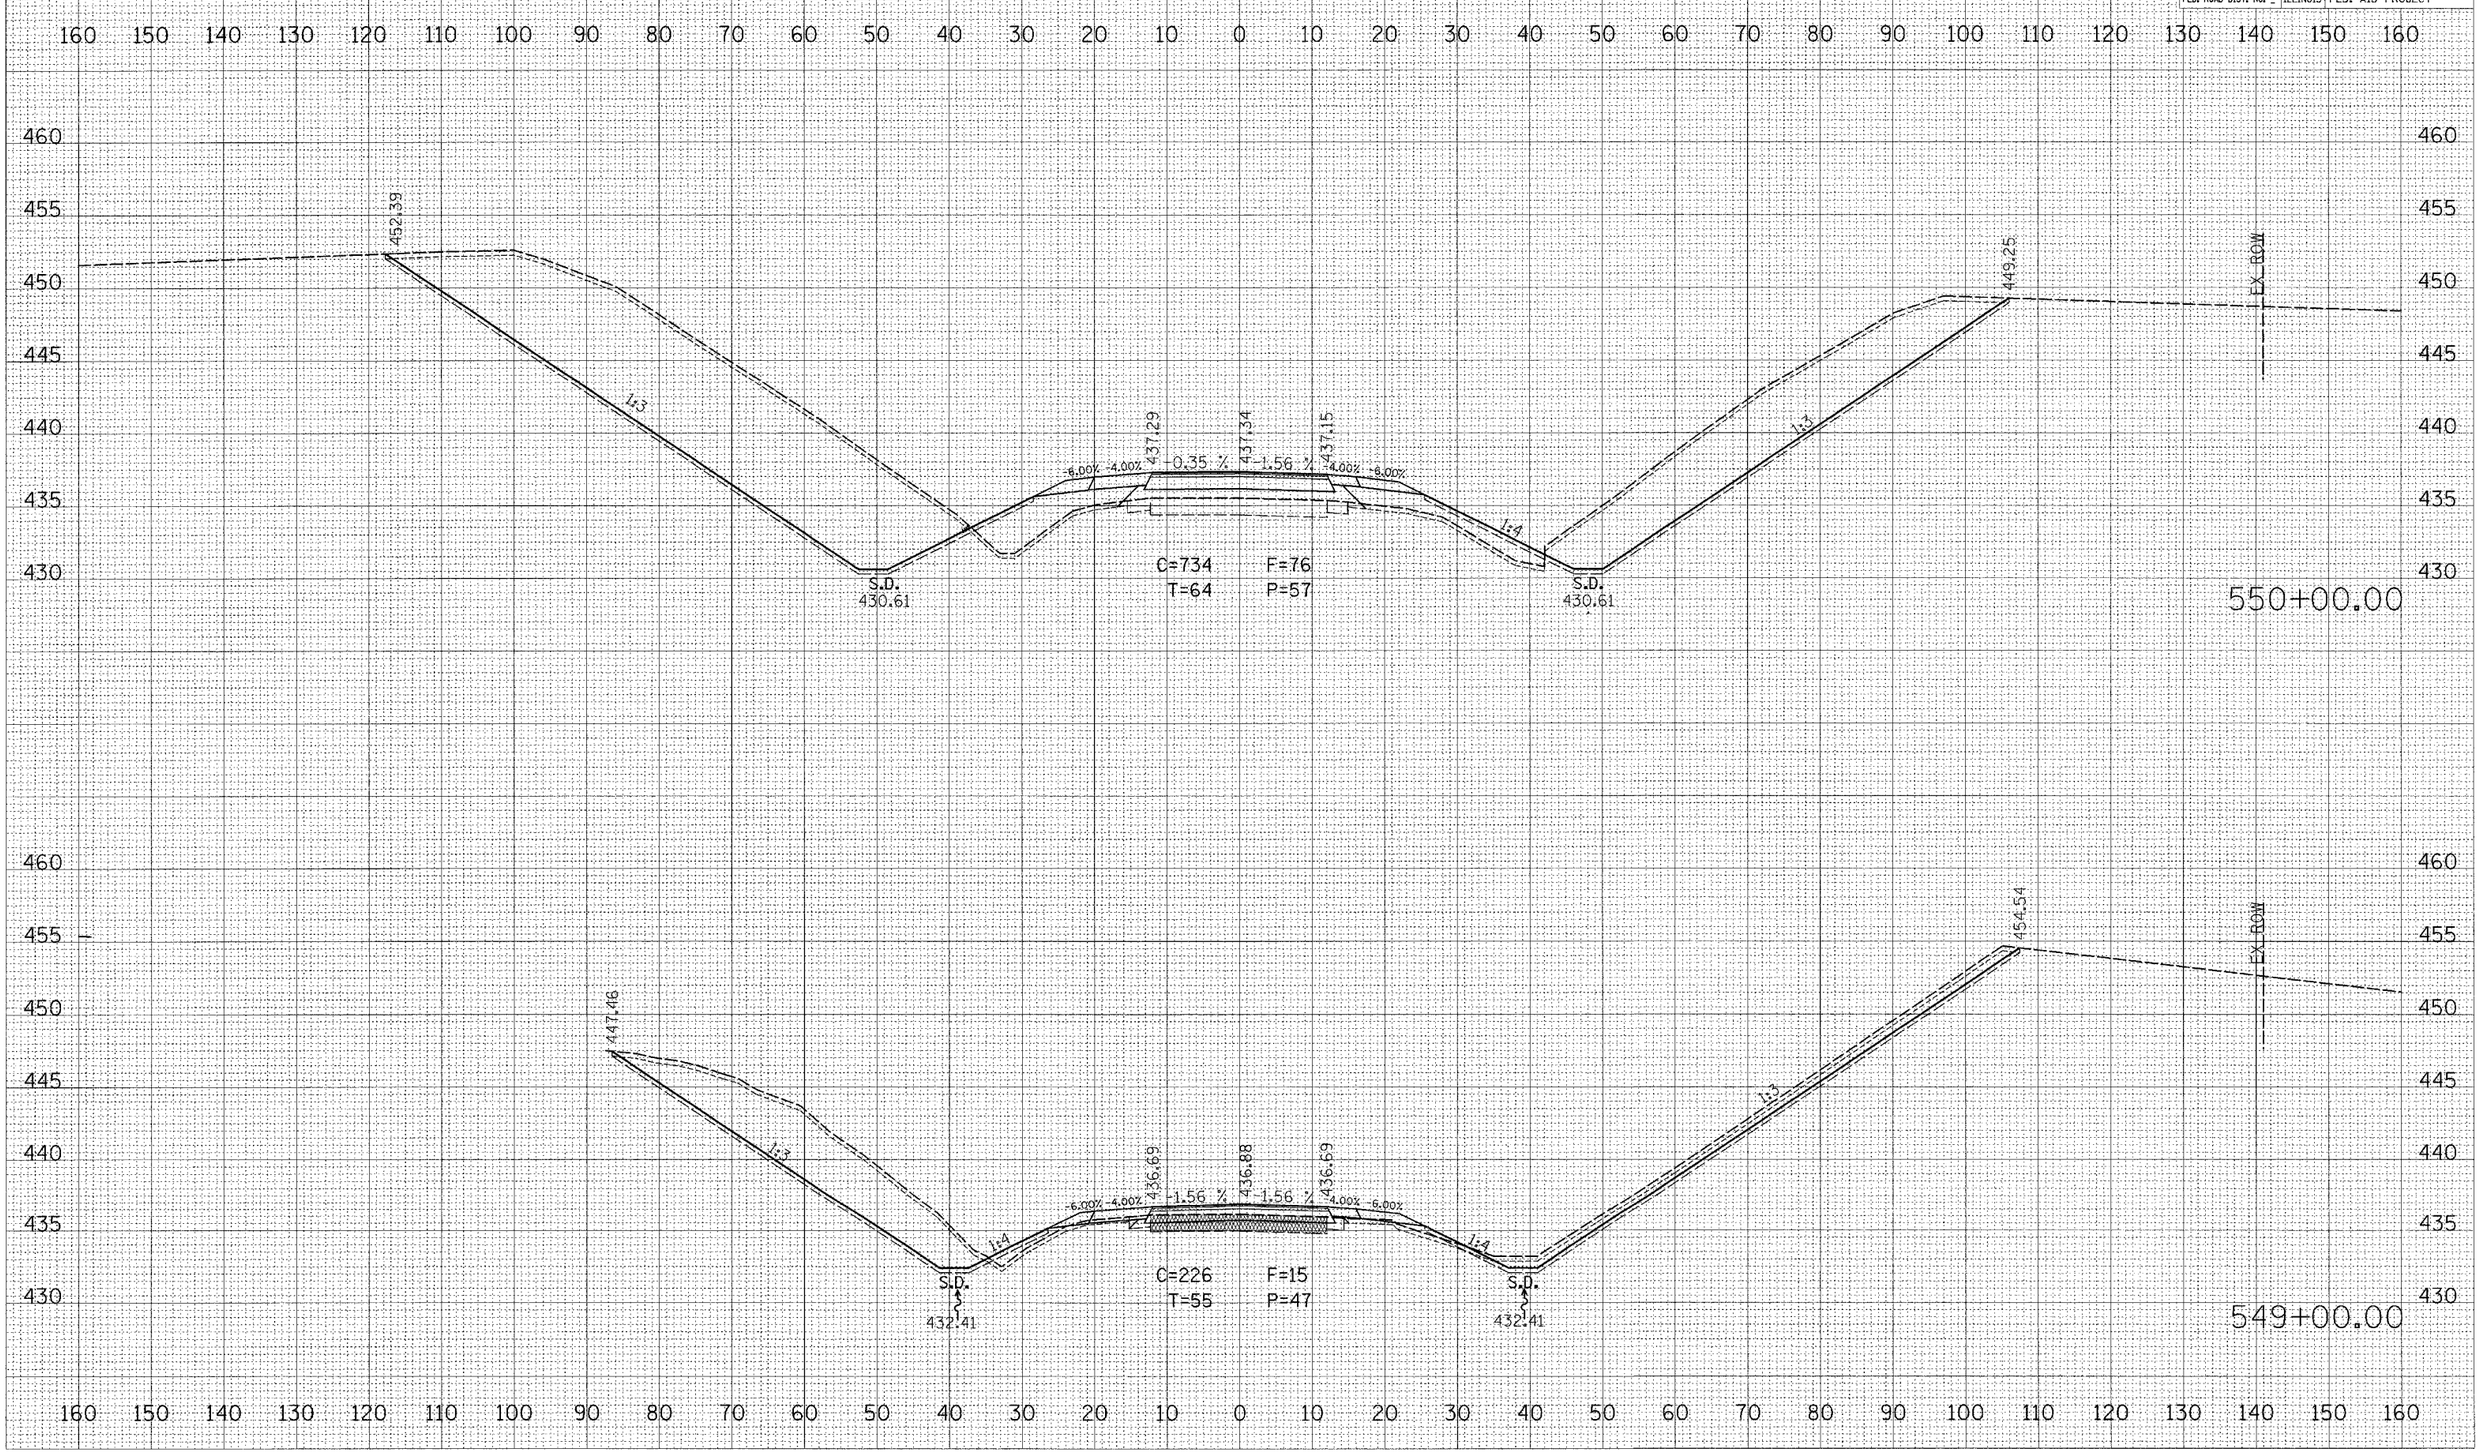

FINAL SURVEY | NOTE BOOK NO. | SURVEYED | PLOTTED | TEMPLATE | AREAS | AREAS CHECKED | BY | DATE

ORIGINAL SURVEY | NOTE BOOK NO. | SURVEYED | PLOTTED | TEMPLATE | AREAS | AREAS CHECKED | BY | DATE

PLOT DATE = 8/17/2007
FILE NAME = a:\projects\94967d\xs2us50sheet_94967.dgn
PLOT SCALE = 10.0000 ' / IN.
USER NAME = lewisbl