| F.A. RTE. | SECTION | COUNTY | TOTAL SHEETS | SHEET NO. |
|---|---|---|---|---|
| | | | 245 | 224 |

STA. TO STA.

FED. ROAD DIST. NO. | ILLINOIS | FED. AID PROJECT

62880

LEGEND

TEMPORARY PAVEMENT SHOWING SLOPE TO EXISTING GRADE

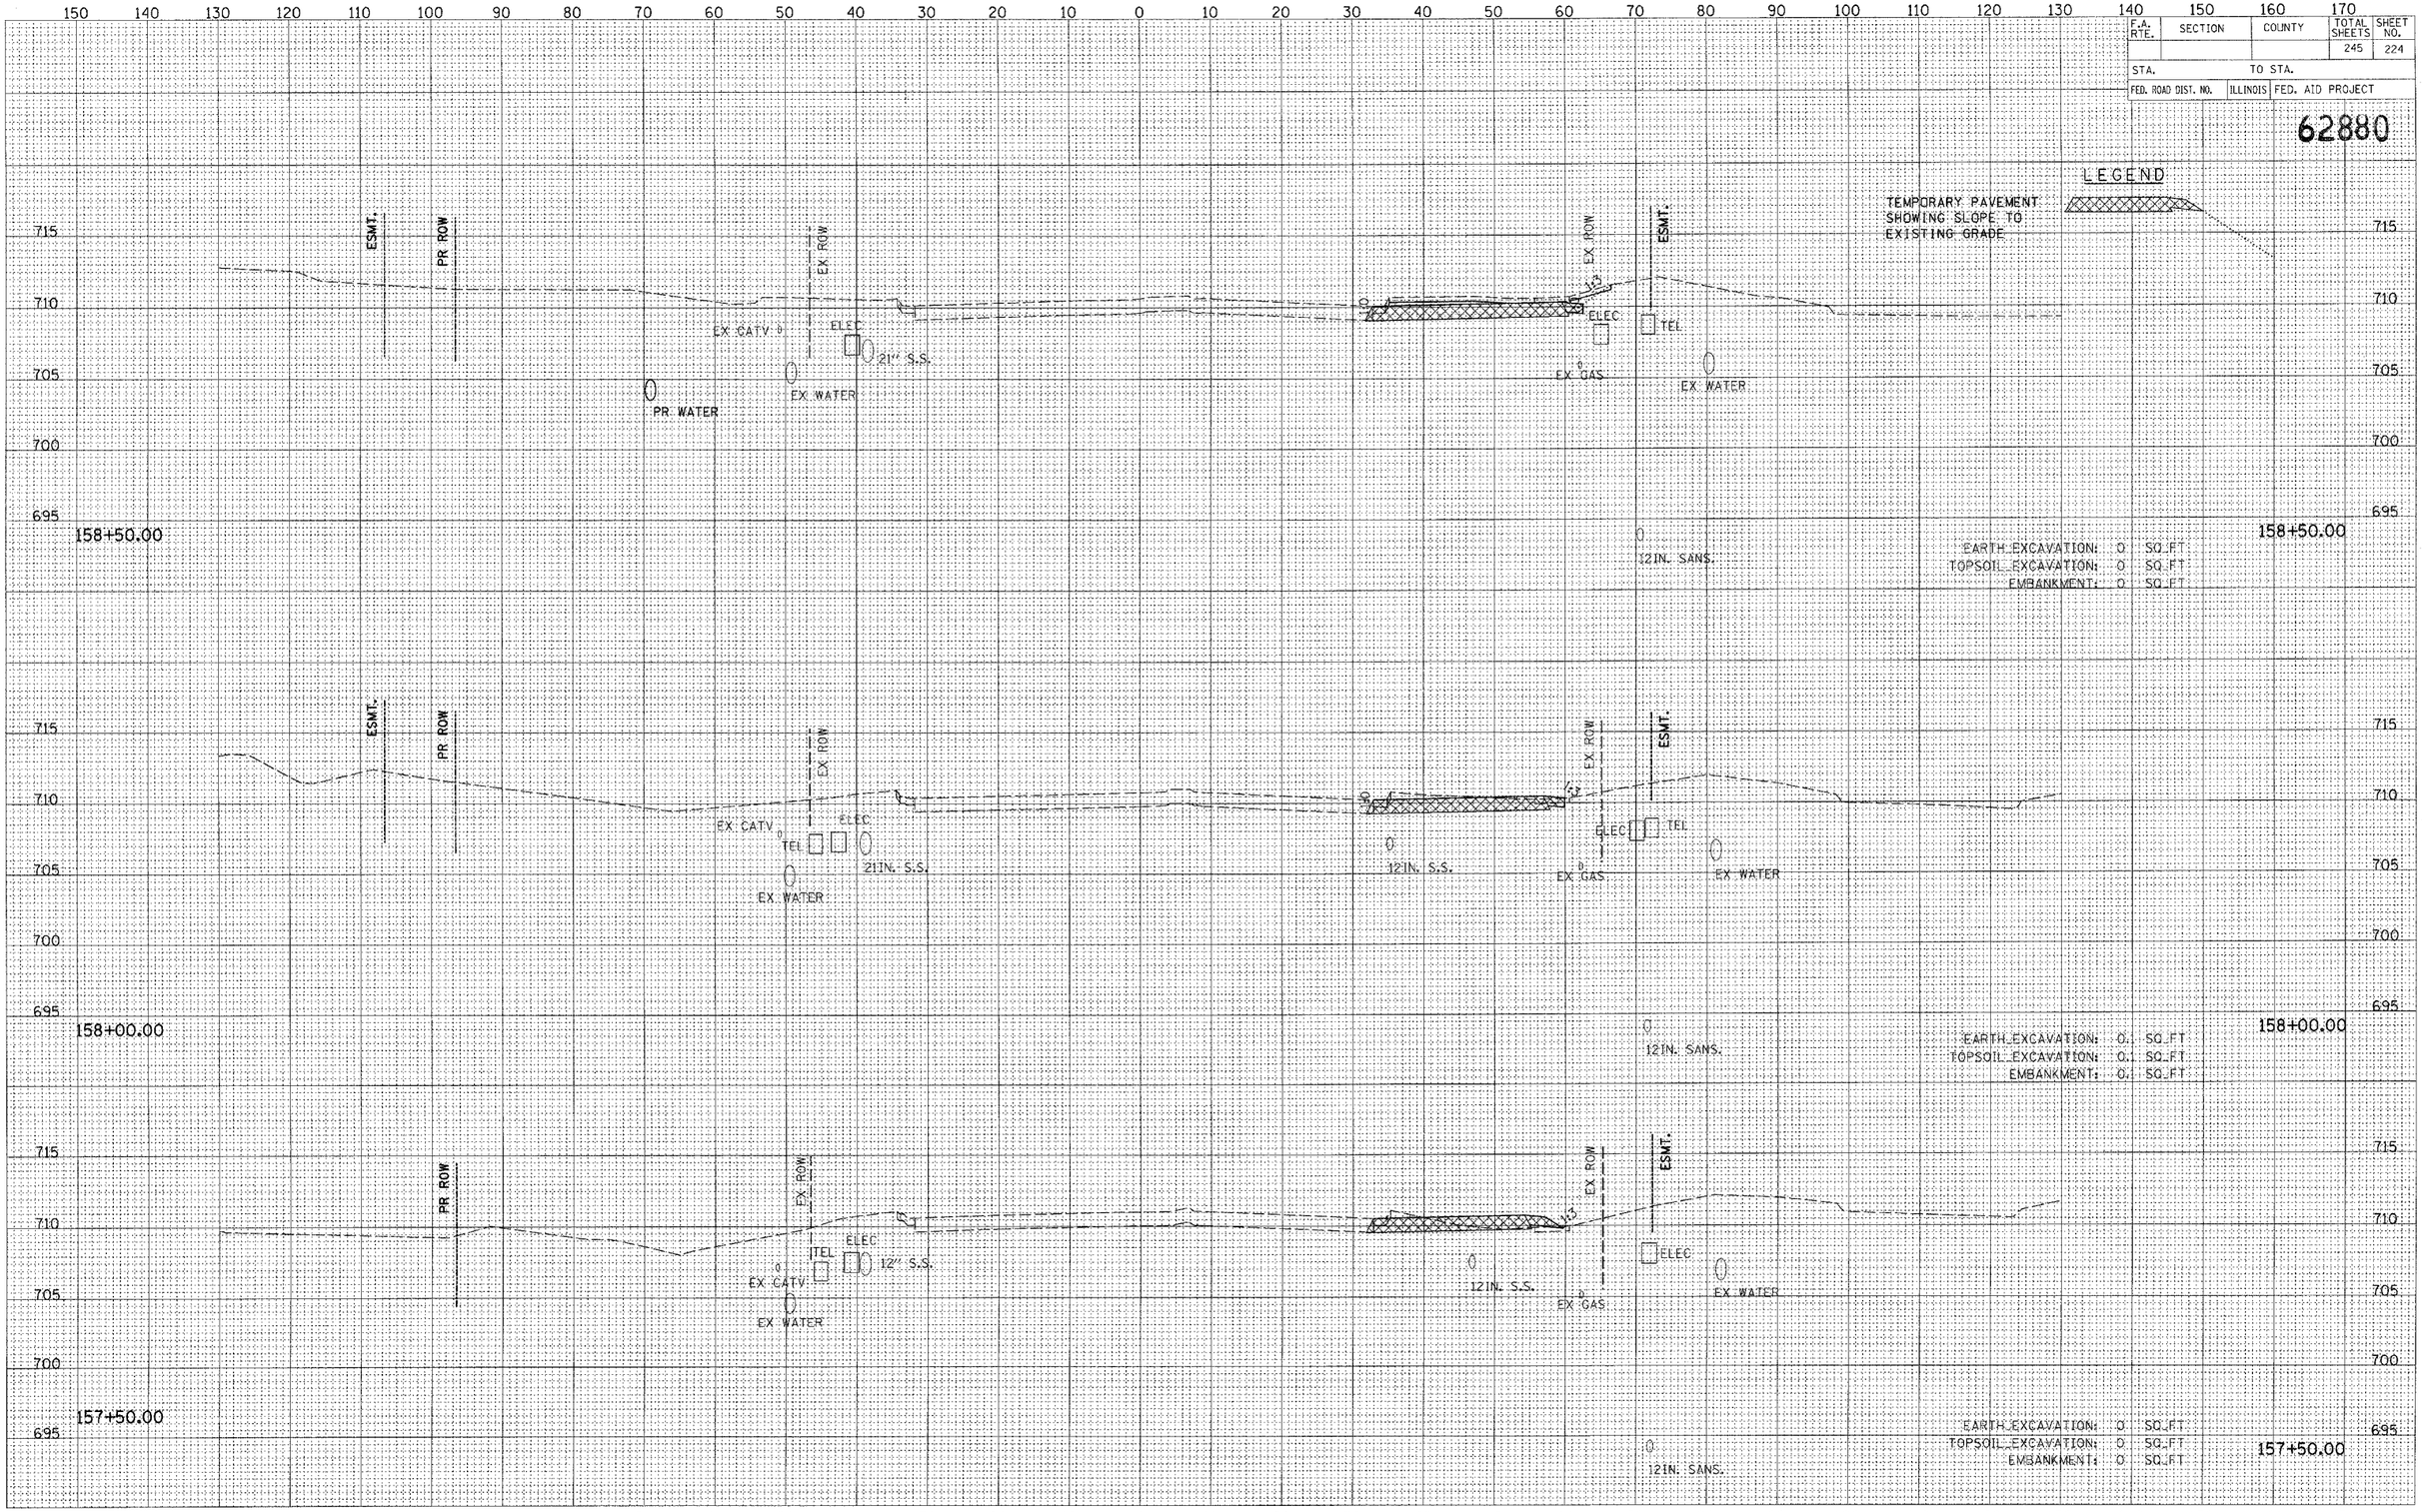


| FINAL SURVEY | BY | DATE |
|---|---|---|
| SURVEYED | | |
| PLOTTED | | |
| TEMPLATE | | |
| AREAS | | |
| AREAS CHECKED | | |
| NOTE BOOK NO. | | |

| ORIGINAL SURVEY | BY | DATE |
|---|---|---|
| SURVEYED | | |
| PLOTTED | | |
| TEMPLATE | | |
| AREAS | | |
| AREAS CHECKED | | |
| NOTE BOOK NO. | | |

US RT 45

I:\DGN\x61002.dgn 7/7/2006 5:50:03 PM