F.A. RTE.	SECTION	COUNTY	TOTAL SHEETS	SHEET NO.
			245	234
STA.		TO STA.		
FED. ROAD DIST. NO.	ILLINOIS	FED. AID PROJECT		

62880

LEGEND

TEMPORARY PAVEMENT SHOWING SLOPE TO EXISTING GRADE

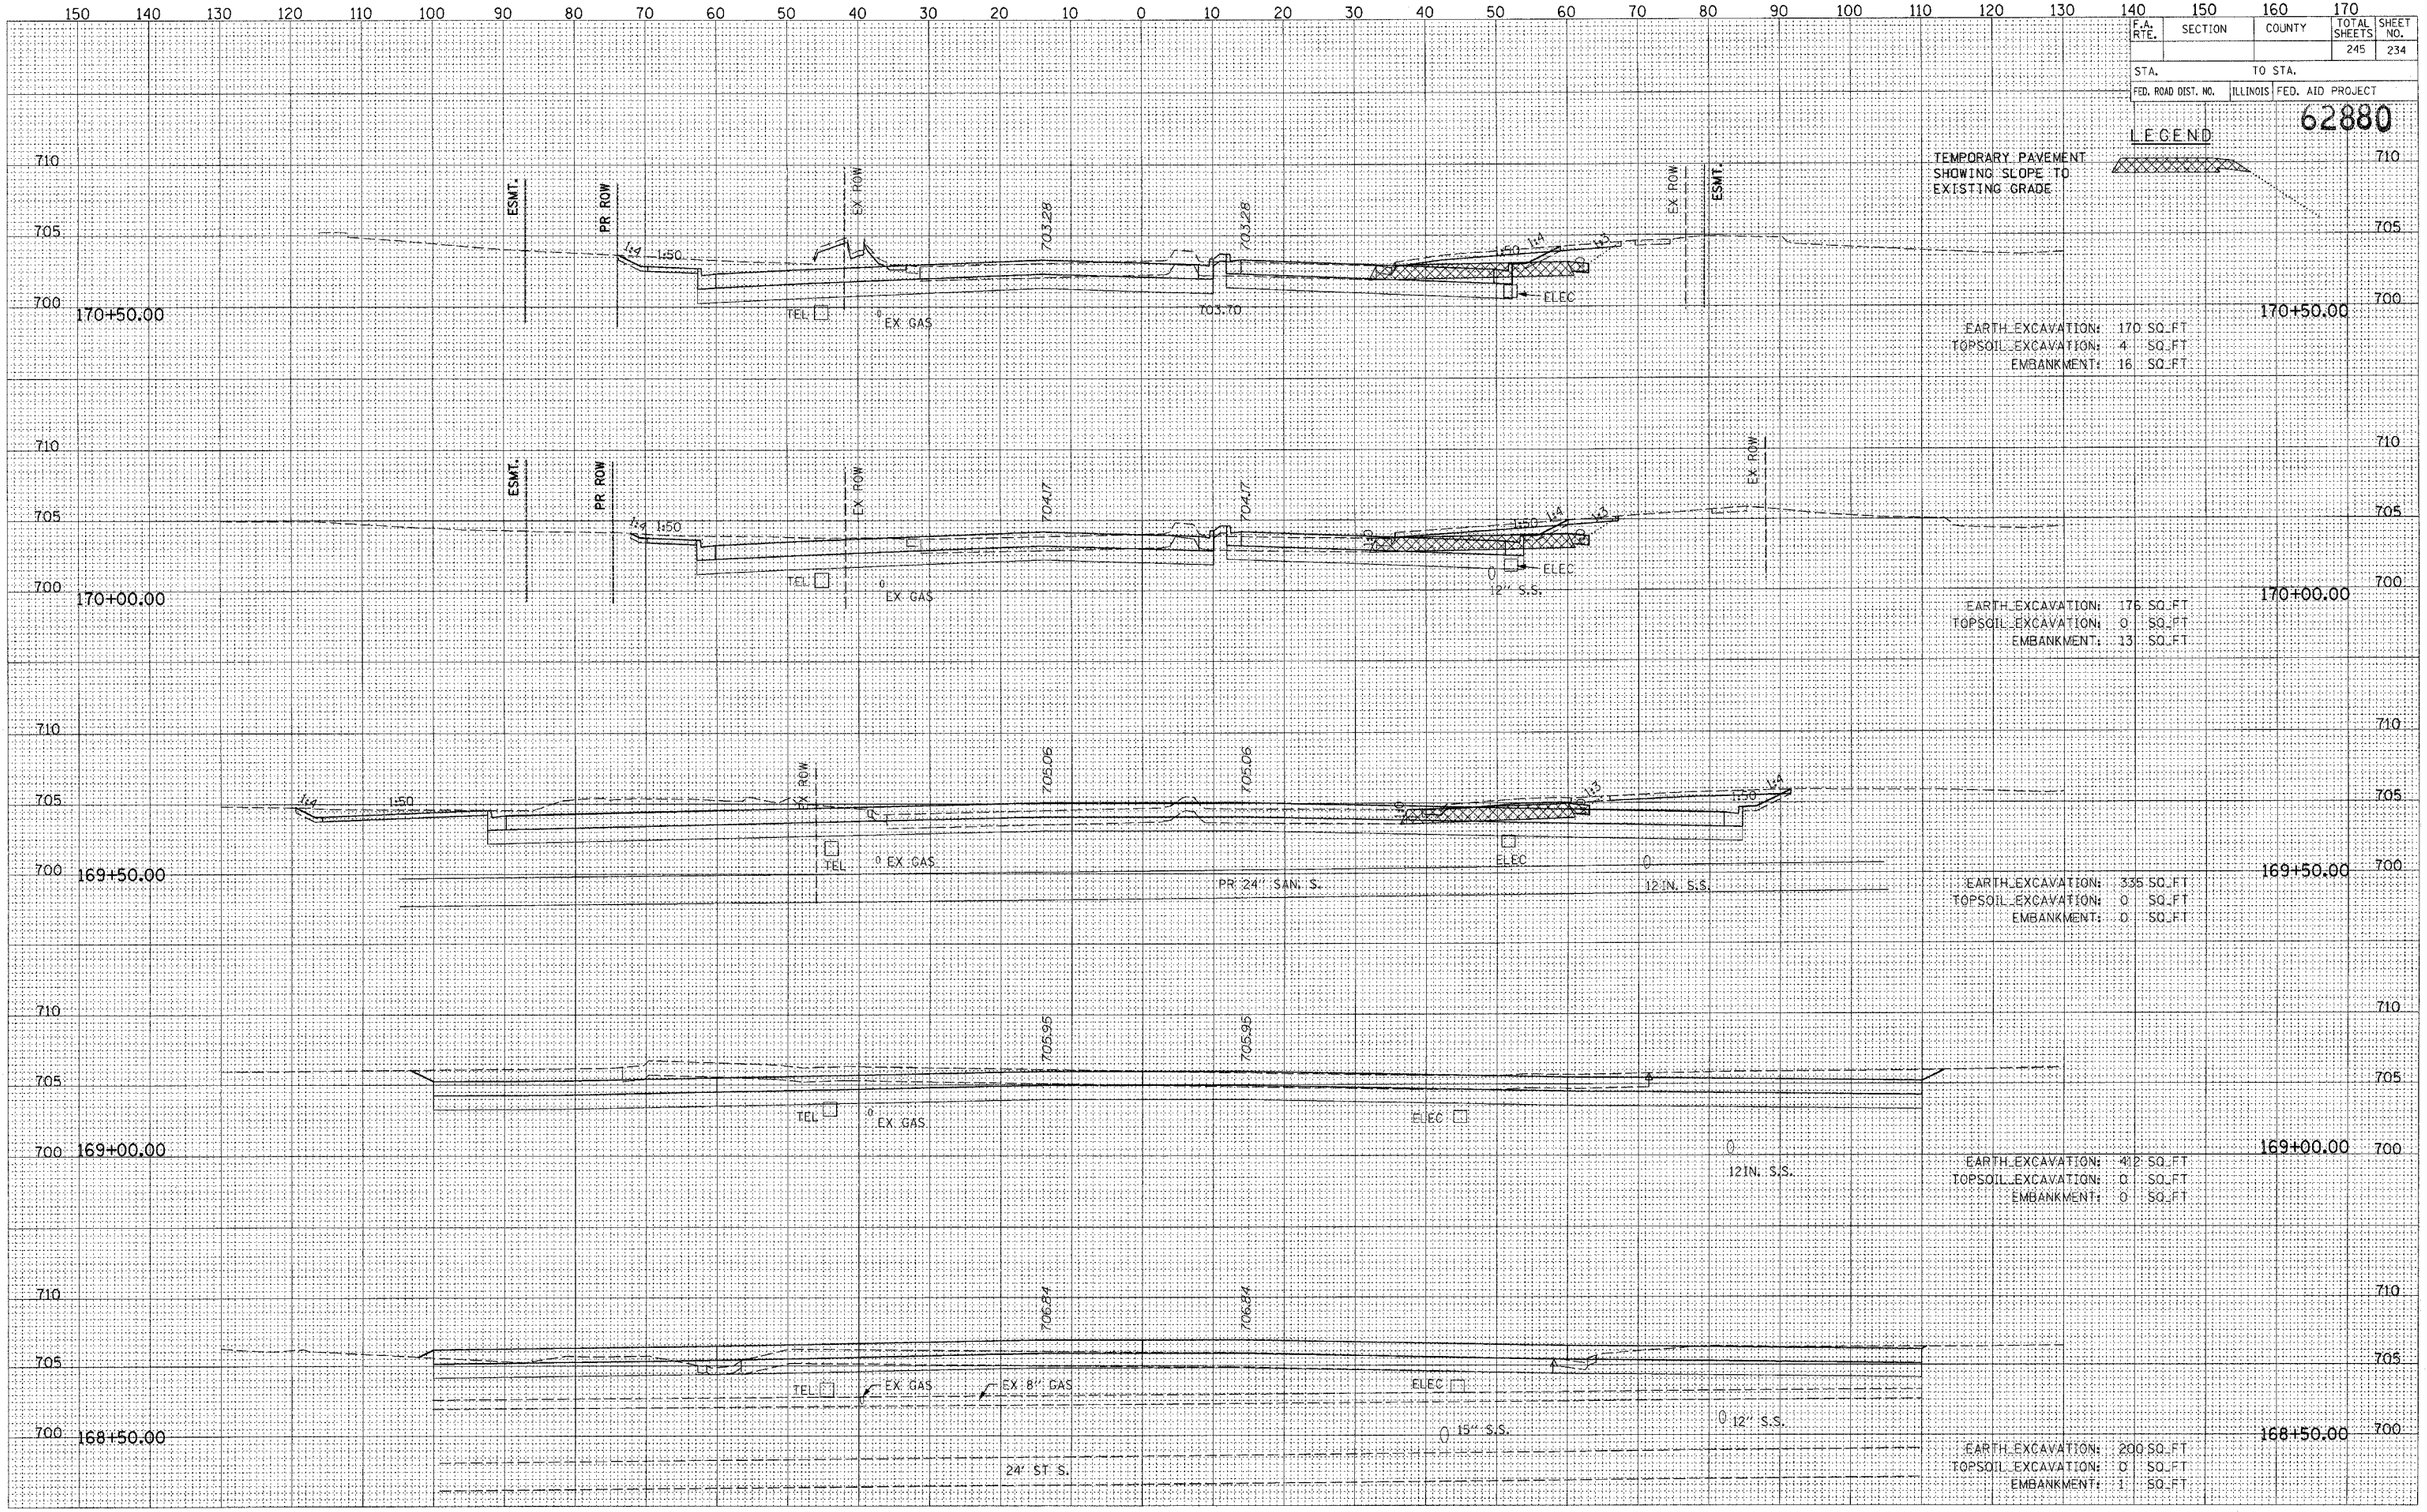

FINAL SURVEY	BY	DATE
SURVEYED		
PLOTTED		
TEMPLATE		
AREAS		
AREAS CHECKED		
NOTE BOOK NO.		

ORIGINAL SURVEY	BY	DATE
SURVEYED		
PLOTTED		
TEMPLATE		
AREAS		
AREAS CHECKED		
NOTE BOOK NO.		

US RT 45

I:\DGN\xs01002.dgn 7/7/2006 5:53:20 PM