STATE OF ILLINOIS
DEPARTMENT OF PUBLIC WORKS & BUILDINGS
DIVISION OF HIGHWAYS

CONTRACT NO. 98989

VARIOUS ROUTES
VARIOUS COUNTIES
D9 BRIDGE PAINTING 2007-1
SHEET 9 OF 31

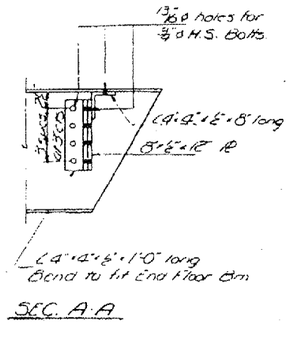

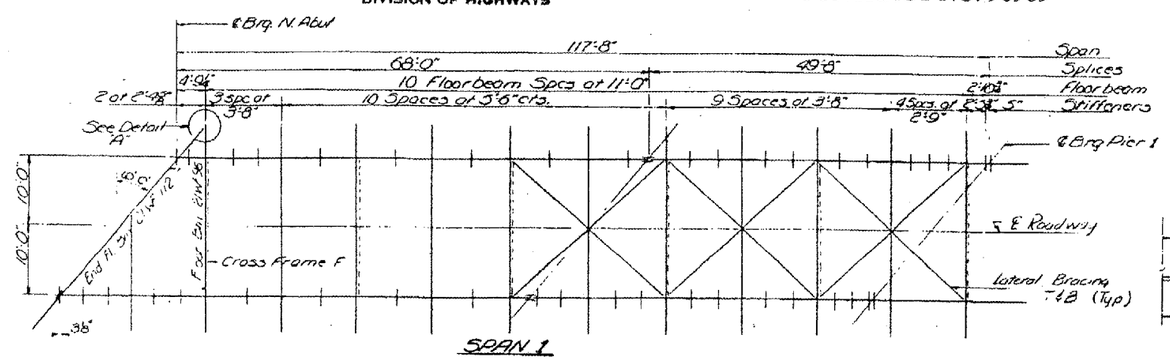

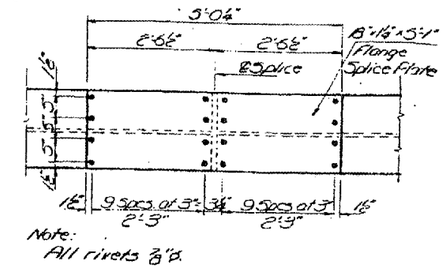

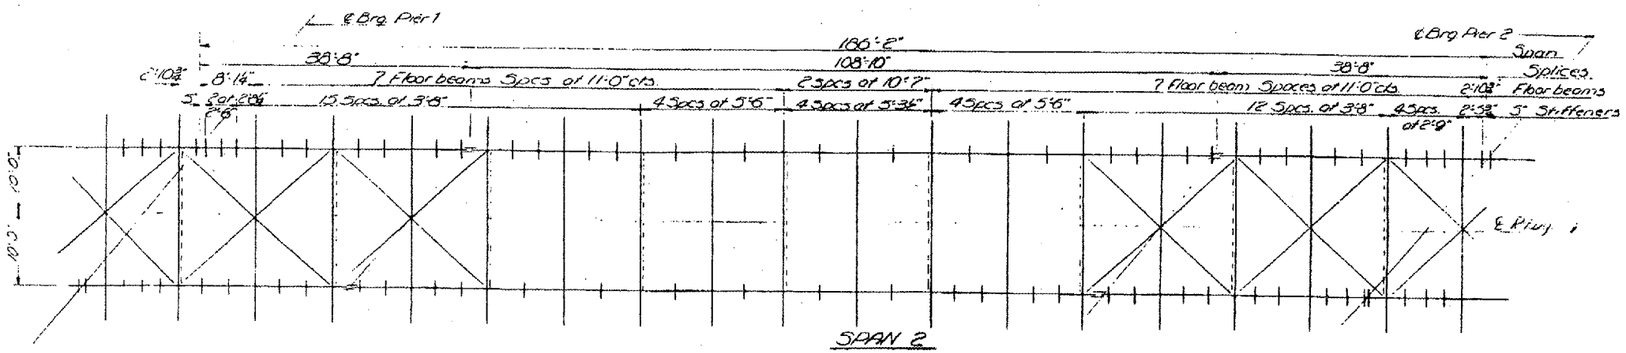

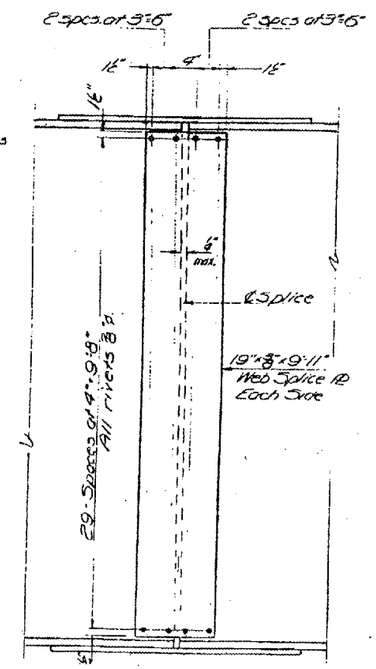

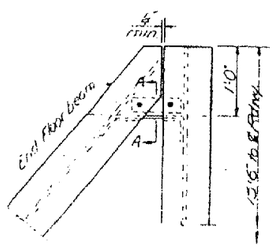

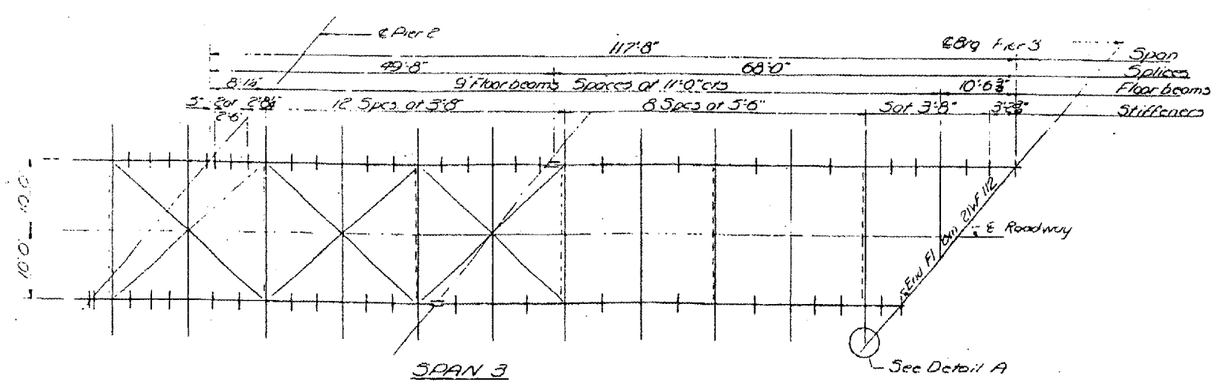

BRIDGES NO. 1 AND NO. 2
002-0003 002-0004
FOR INFORMATION ONLY

SPANS 1 & 3
STRUCTURAL STEEL
FRAMING PLAN
NORTH & SOUTH BOUND LANES
FAI RTE 57 SEC. 02-1B
ALEXANDER COUNTY
STA. 943+72