STATE OF ILLINOIS
DEPARTMENT OF PUBLIC WORKS & BUILDINGS
DIVISION OF HIGHWAYS

CONTRACT NO. 98989

VARIOUS ROUTES
VARIOUS COUNTIES
D9 BRIDGE PAINTING 2007-1
SHEET 13 OF 31

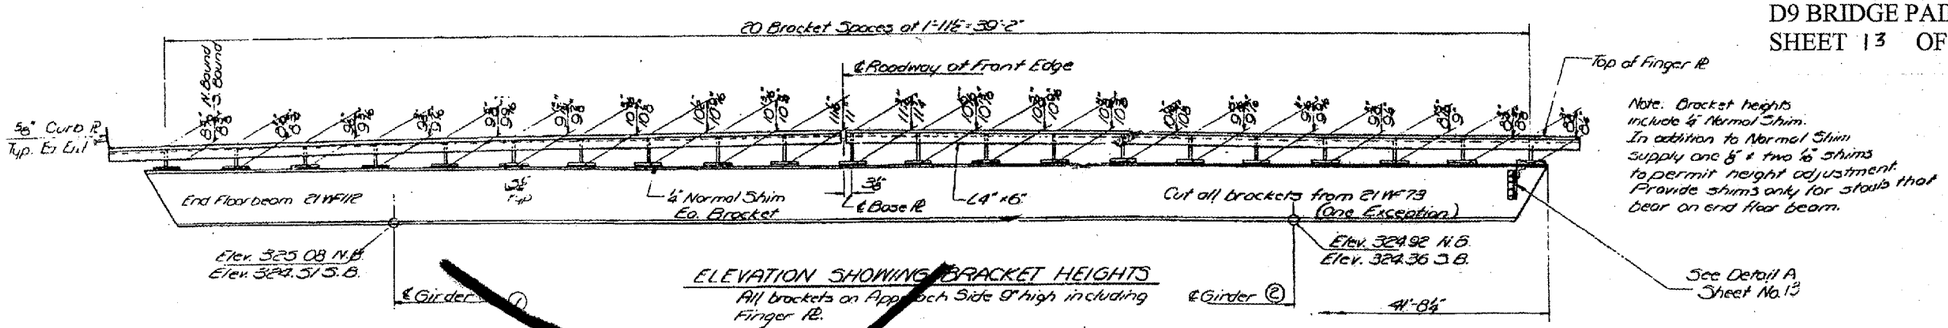

ELEVATION SHOWING BRACKET HEIGHTS
All brackets on Approach Side 9" high including Finger Pl.

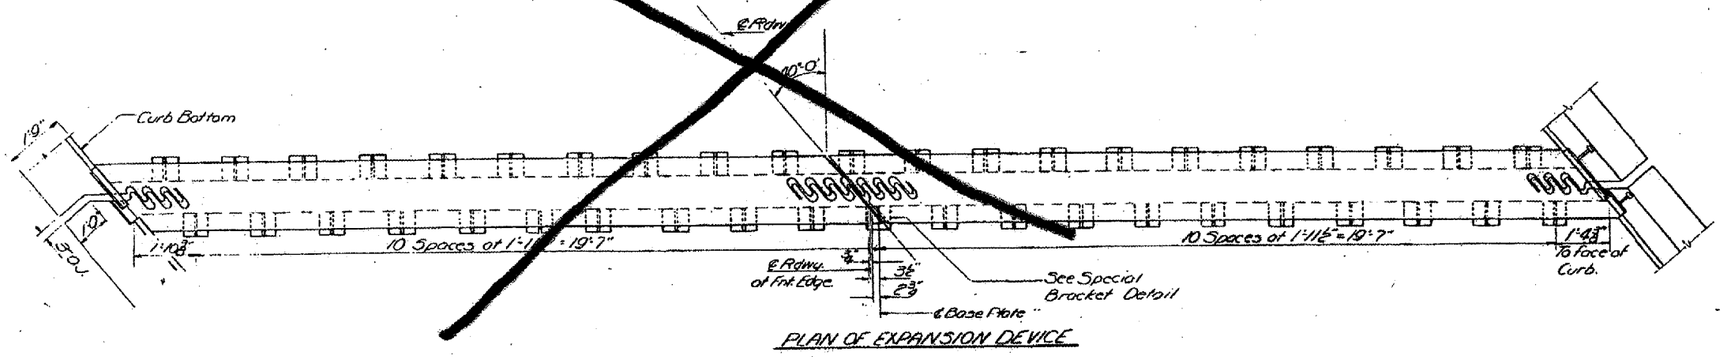

PLAN OF EXPANSION DEVICE

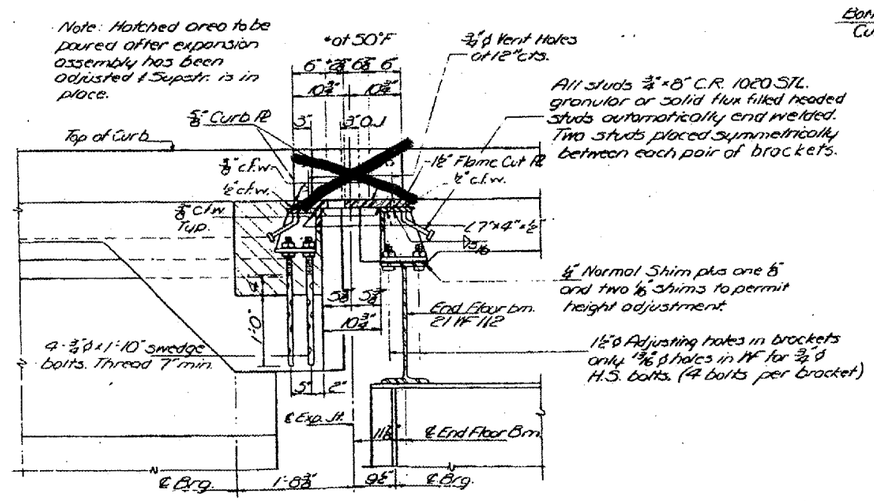

SECTION THRU NORTH ABUT.
(Dimensions of rt. ∠s to Jt.)

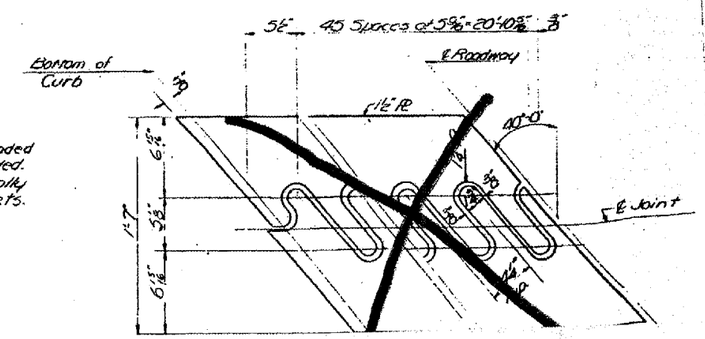

BRIDGES NO. 1 AND NO. 2
DETAIL OF 002-0003 002-0004
FOR INFORMATION ONLY

EXPANSION DEVICE
FAI RTE 57 SEC. 06-18
ALEXANDER COUNTY
STA. 943 + 72

Sept 22 1966
EXAMINED
PASSED W. E. Bauman
APPROVED W. E. Stoff