F.A.P. RTE.	SECTION	COUNTY	TOTAL SHEETS	SHEET NO.
807	00-00374-01-PV	CHAMPAIGN	242	66
STA. 483+00.00		TO STA. 488+00.00		
	ILLINOIS	F.A. PROJ. NO. RS-HPP-1805(001)		

CONTRACT NO. 91368

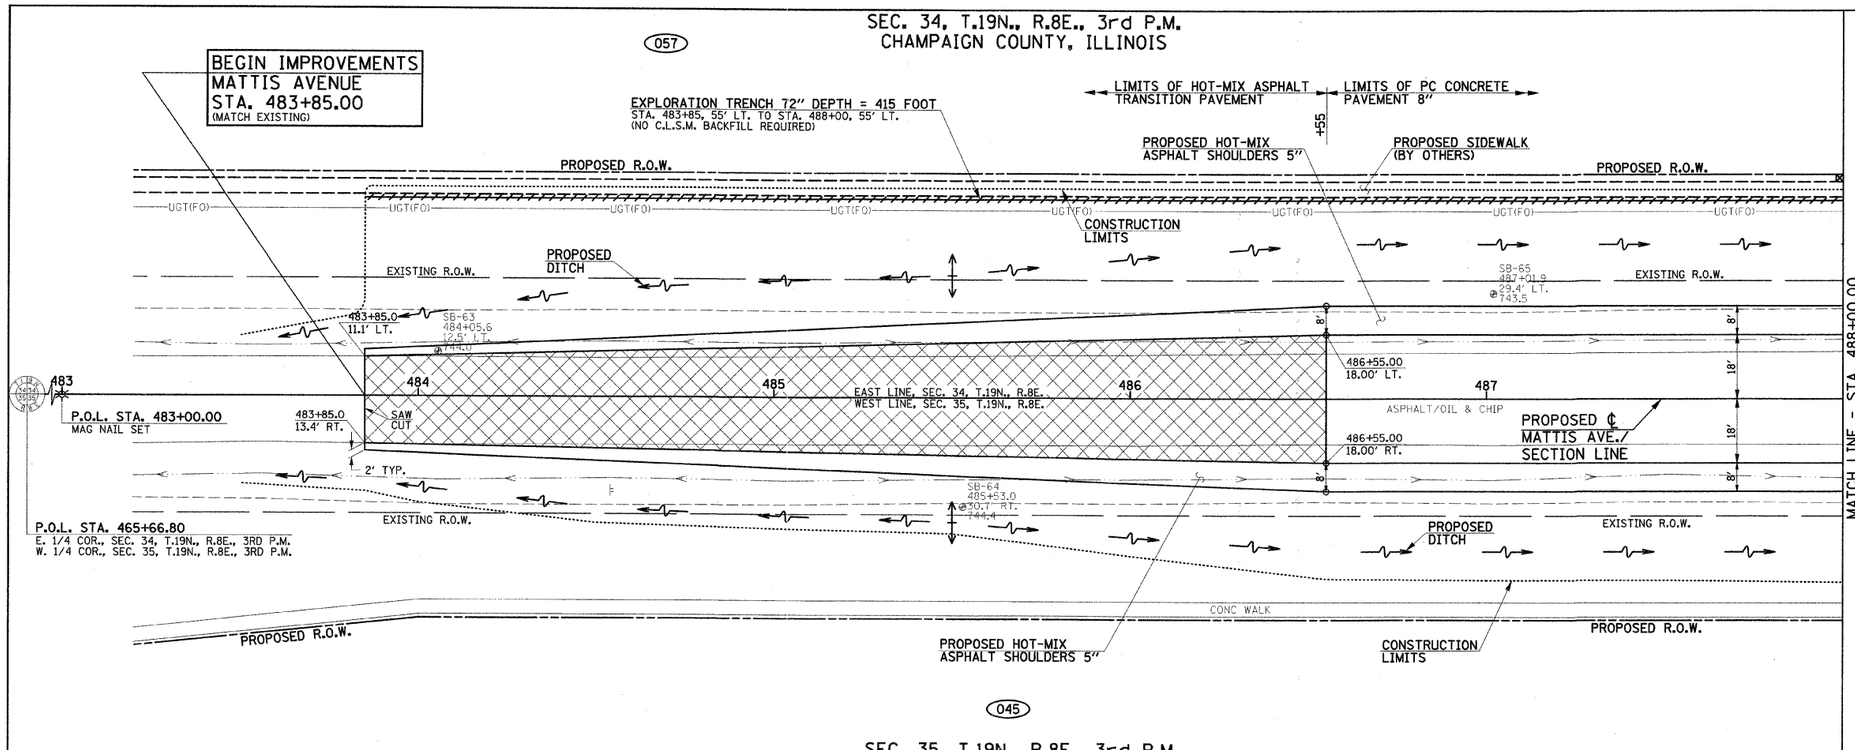

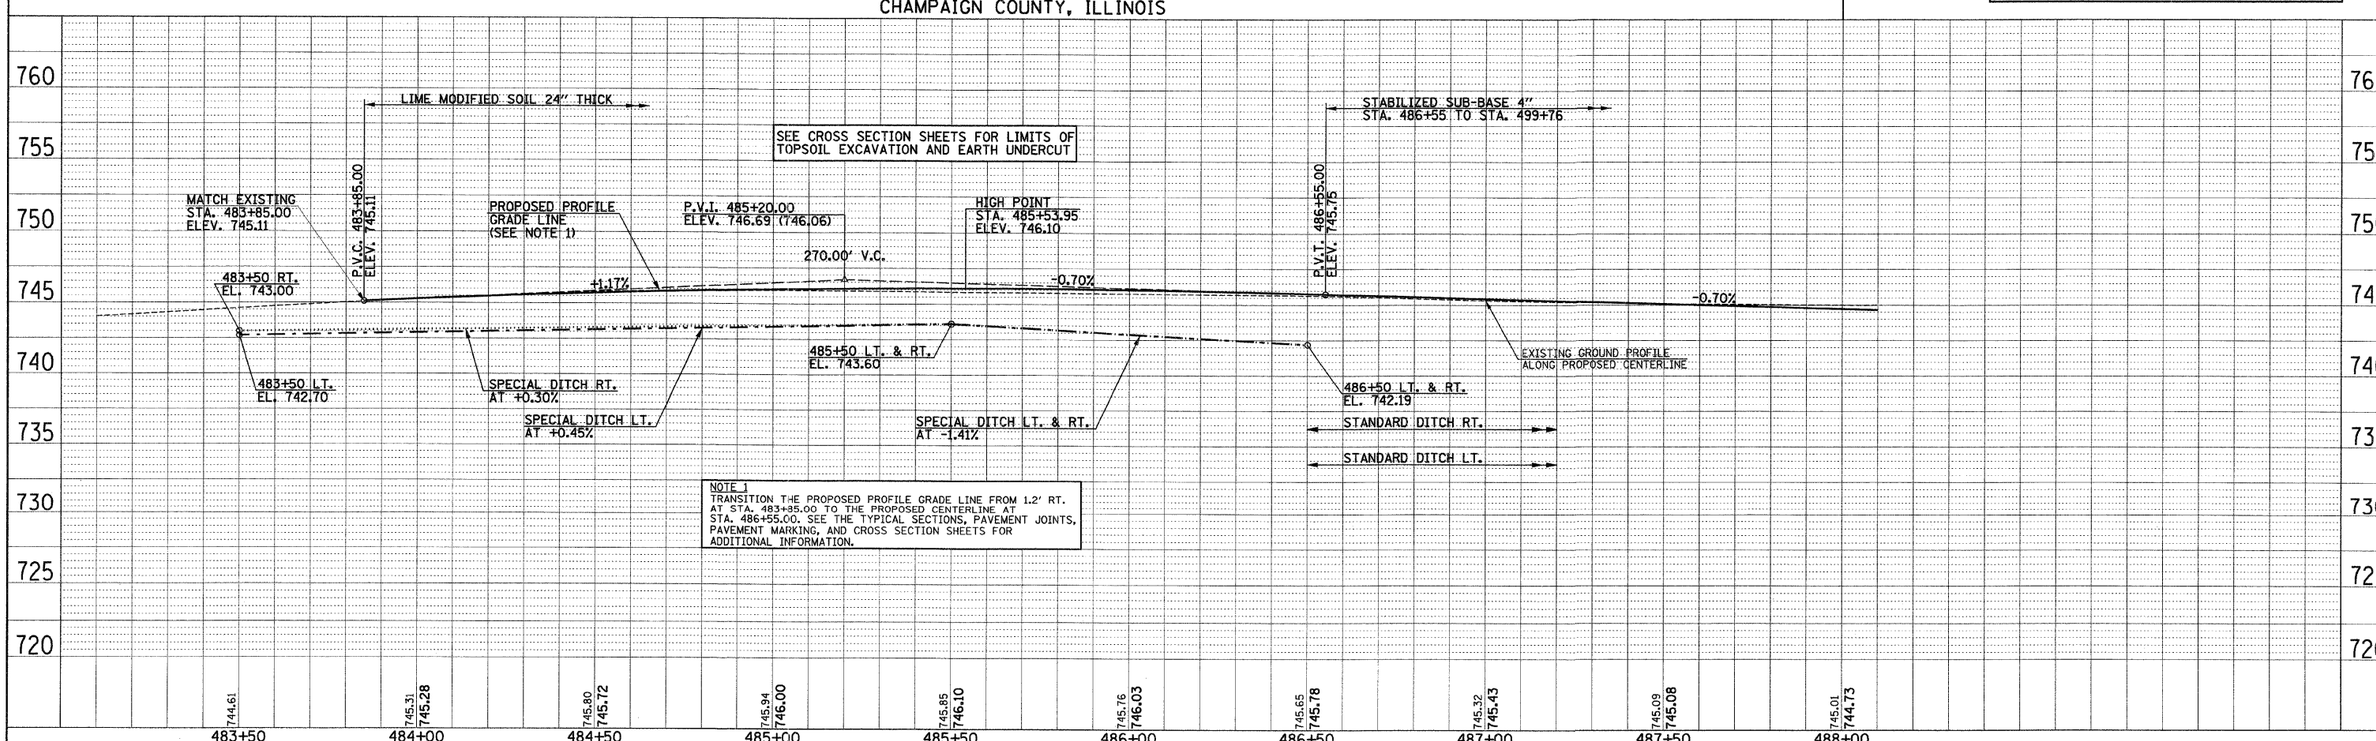

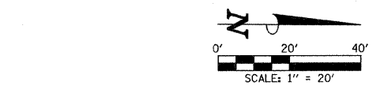

LEGEND

PROPOSED TRANSITION PAVEMENT HOT-MIX ASPHALT SURFACE COURSE, MIX "D", N70 (2" THICK) OVER HOT-MIX ASPHALT BINDER COURSE, IL-19.0, N70 (6" THICK)

FURNISHING AND ERECTING RIGHT-OF-WAY MARKERS = 1 EACH
STA. 488+00.00, 62.00' LT.

FOR REMOVAL/RELOCATION PLAN IN THIS AREA SEE SHEET NO. 42

SEE SCHEDULE OF QUANTITIES FOR TYPICAL SECTION PAVEMENT PAY ITEMS AND THEIR LOCATIONS.

SEE THE STAGE CONSTRUCTION AND MAINTENANCE OF TRAFFIC PLANS FOR THE VARIOUS STAGES AND CONSTRUCTION SEQUENCES ON MATTIS AVE.

PLAN: SURVEYED / PLOTTED / ALIGNMENT / RT. OF WAY / CADD FILE NAME / NOTE BOOK NO. / BY / DATE

PROFILE: SURVEYED / PLOTTED / GRADES / ELEV. NOTED / SIGNATURE (ROTATING SAND) / NOTE BOOK NO. / BY / DATE

p:\c01401\plans\sheets\mattispp.dgn
10/2/2008 9:07:53 AM