F.A.U. RTE.	SECTION	COUNTY	TOTAL SHEETS	SHEET NO.
FAU 1467	2000-044TS	COOK	32	13
STA.		TO STA.		
FED. ROAD DIST. NO. 7	ILLINOIS	FED. AID PROJECT		

60948

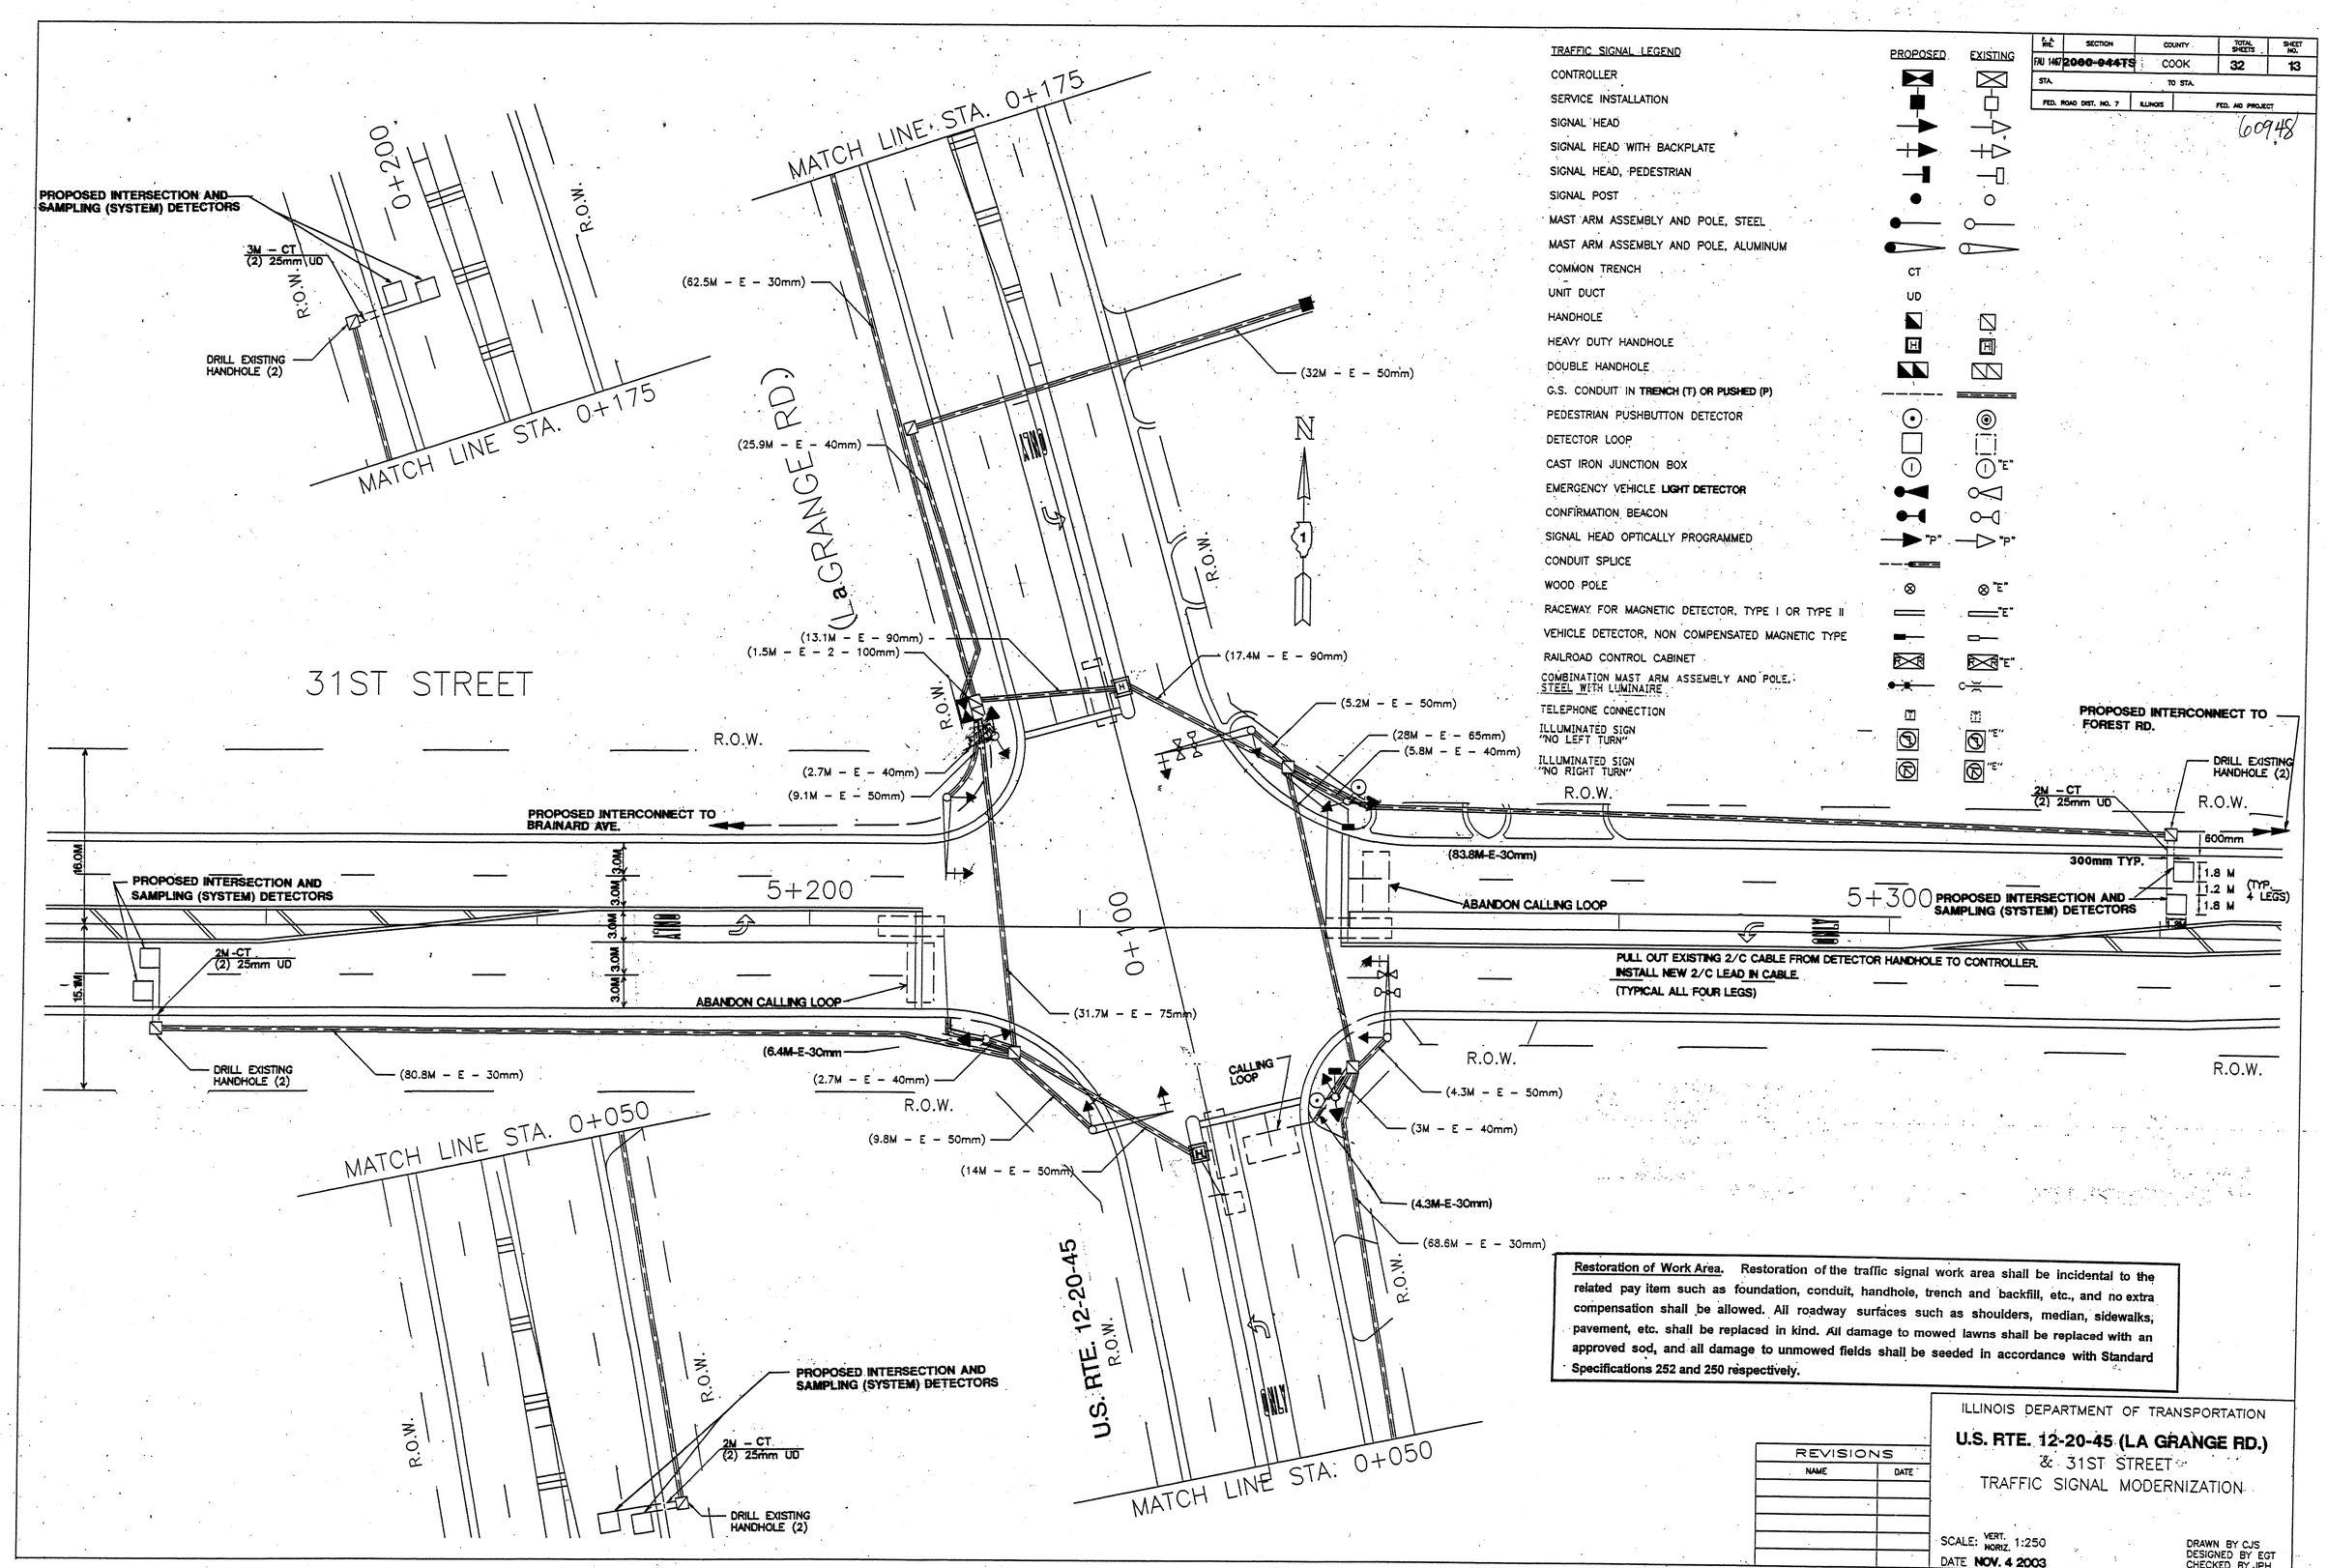

Restoration of Work Area. Restoration of the traffic signal work area shall be incidental to the related pay item such as foundation, conduit, handhole, trench and backfill, etc., and no extra compensation shall be allowed. All roadway surfaces such as shoulders, median, sidewalks, pavement, etc. shall be replaced in kind. All damage to mowed lawns shall be replaced with an approved sod, and all damage to unmowed fields shall be seeded in accordance with Standard Specifications 252 and 250 respectively.

REVISIONS	
NAME	DATE

ILLINOIS DEPARTMENT OF TRANSPORTATION

U.S. RTE. 12-20-45 (LA GRANGE RD.)
& 31ST STREET
TRAFFIC SIGNAL MODERNIZATION

SCALE: VERT. / HORIZ. 1:250
DATE **NOV. 4 2003**

DRAWN BY CJS
DESIGNED BY EGT
CHECKED BY JPH

98-83