F.A.P. RTE.	SECTION	COUNTY	TOTAL SHEETS	SHEET NO.
FAU 1487	2000-044TS	COOK	32	29
STA.		TO STA.		
FED. ROAD DIST. NO. 7	ILLINOIS	FED. AID PROJECT		

60948

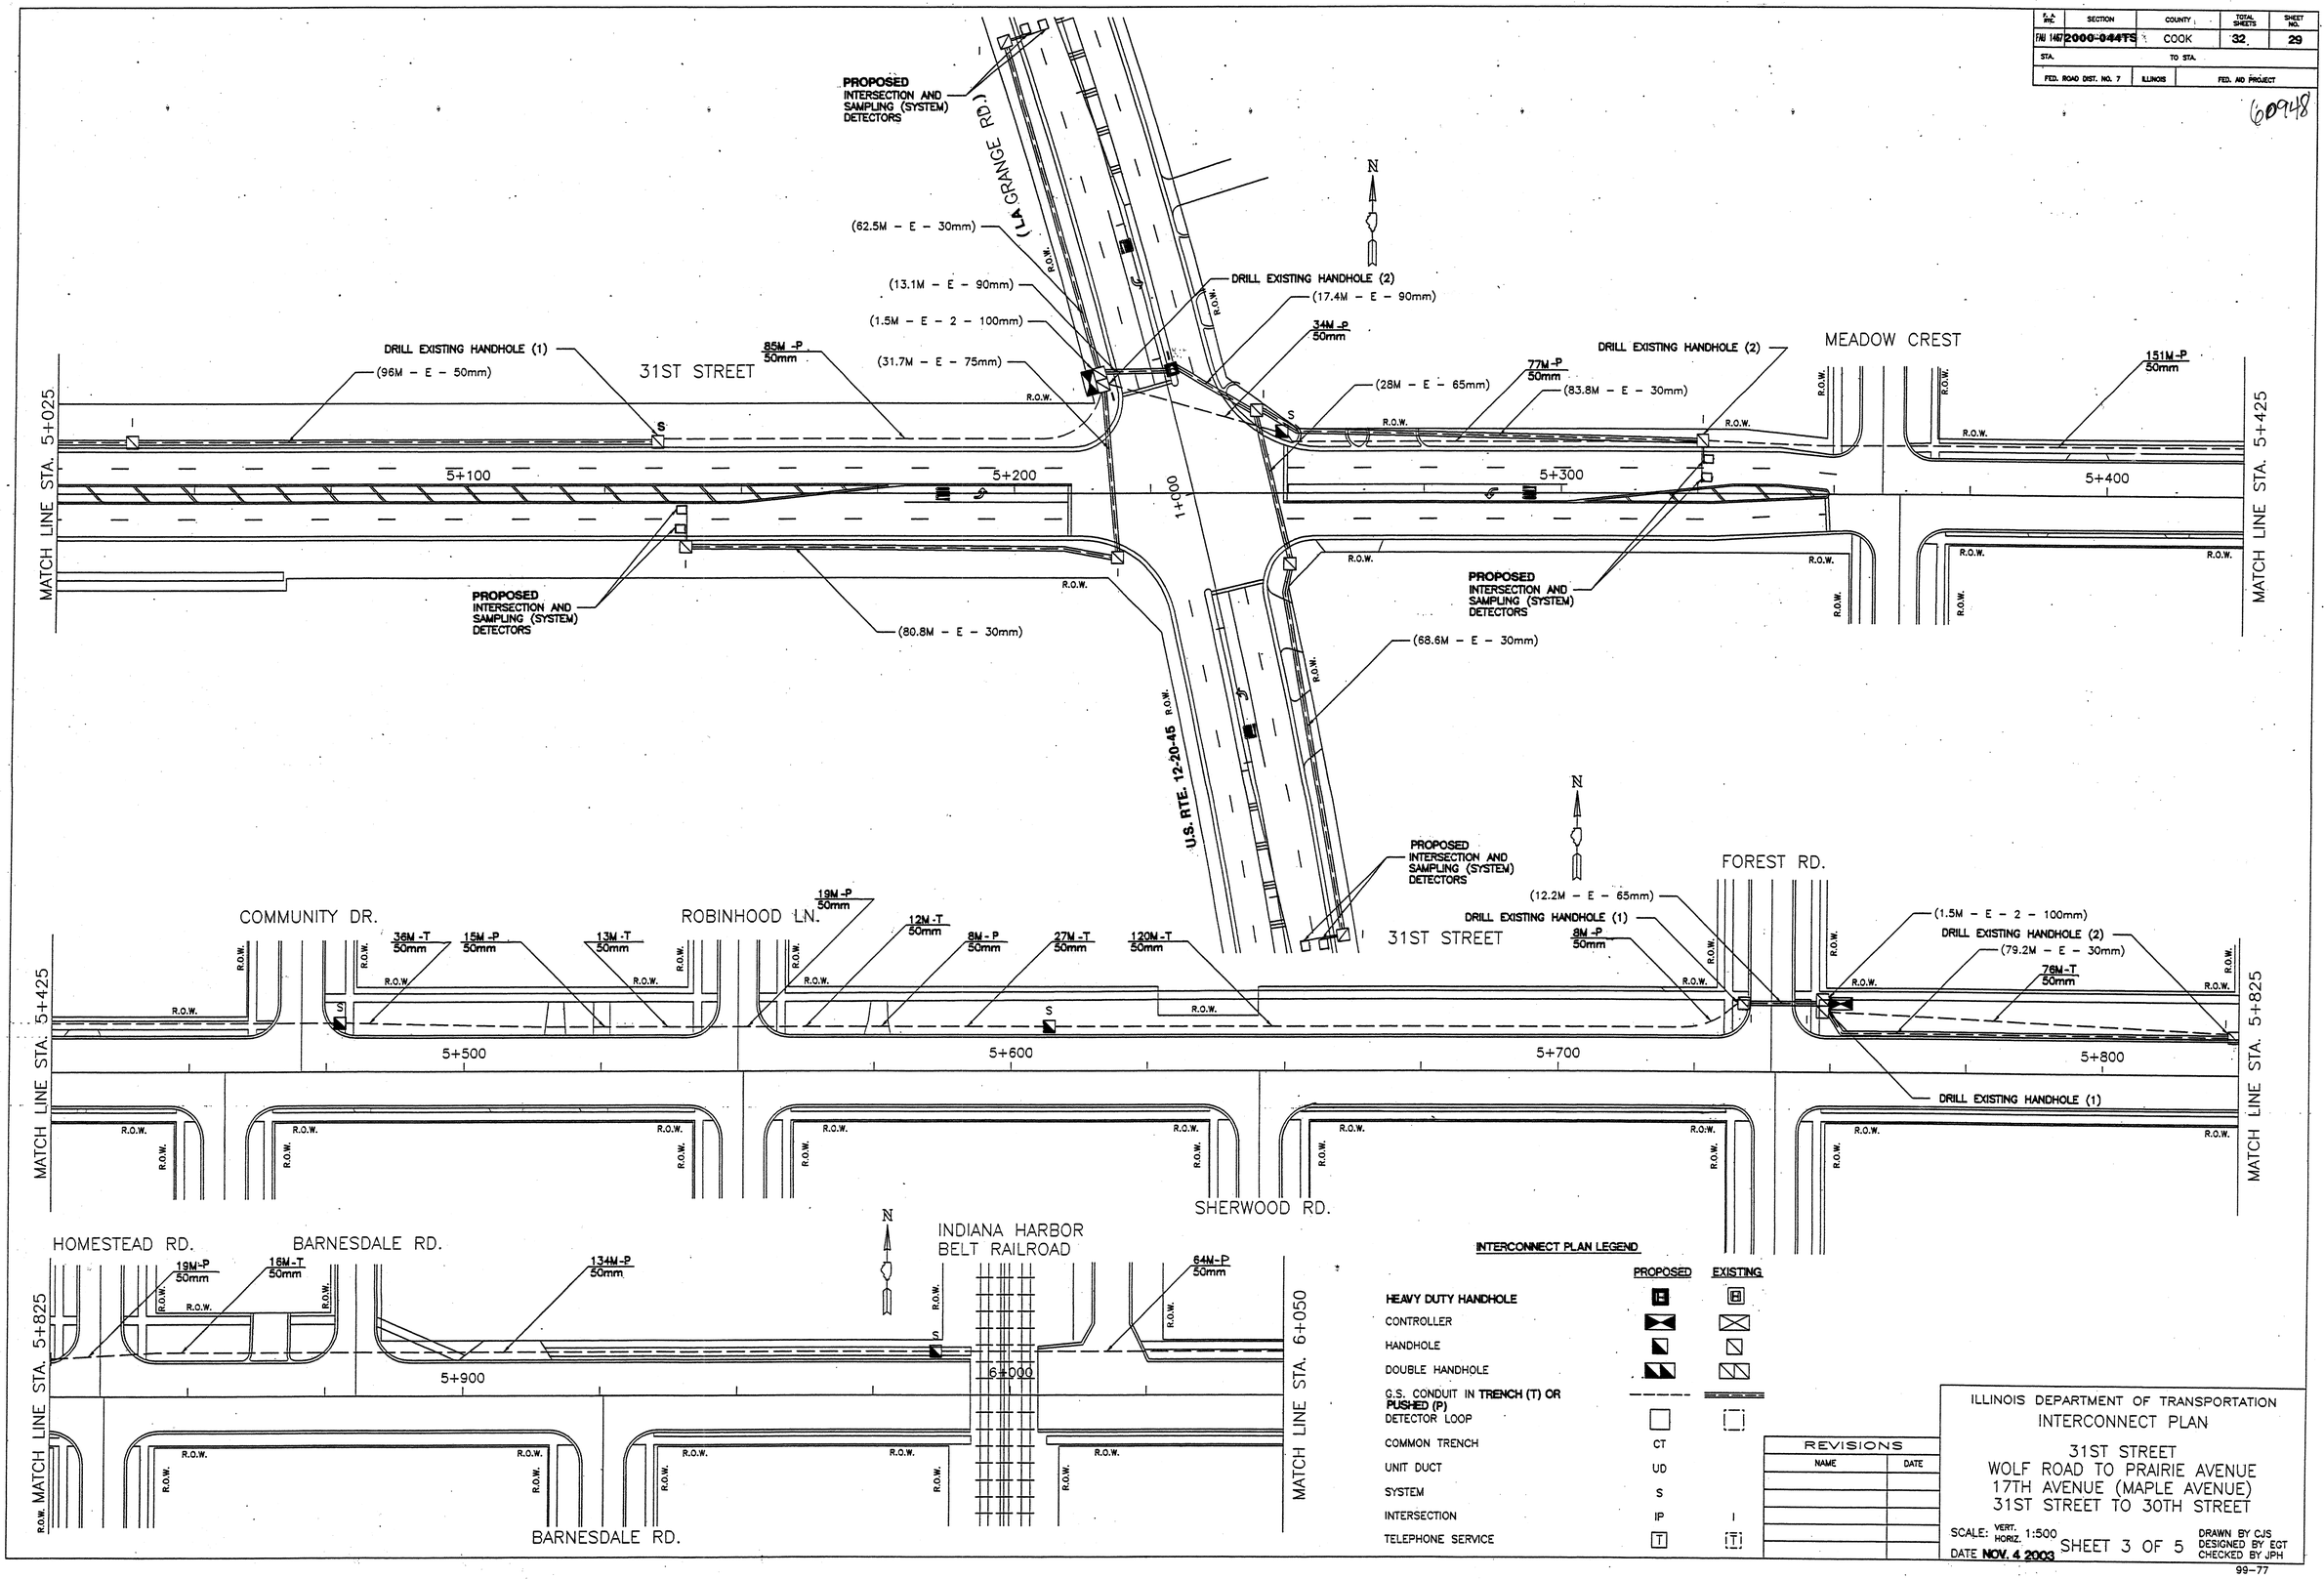

INTERCONNECT PLAN LEGEND

	PROPOSED	EXISTING
HEAVY DUTY HANDHOLE	H	H
CONTROLLER		
HANDHOLE		
DOUBLE HANDHOLE		
G.S. CONDUIT IN TRENCH (T) OR PUSHED (P)		
DETECTOR LOOP		
COMMON TRENCH	CT	
UNIT DUCT	UD	
SYSTEM	S	
INTERSECTION	IP	I
TELEPHONE SERVICE	T	T

REVISIONS	
NAME	DATE

ILLINOIS DEPARTMENT OF TRANSPORTATION

INTERCONNECT PLAN

31ST STREET
WOLF ROAD TO PRAIRIE AVENUE
17TH AVENUE (MAPLE AVENUE)
31ST STREET TO 30TH STREET

SCALE: VERT. HORIZ. 1:500

DATE NOV. 4 2003

SHEET 3 OF 5

DRAWN BY CJS
DESIGNED BY EGT
CHECKED BY JPH

99-77