F.A.P. RTE.	SECTION	COUNTY	TOTAL SHEETS	SHEET NO.
FAU 1467	2000-044TS	COOK	32	30
STA.		TO STA.		
FED. ROAD DIST. NO. 7	ILLINOIS	FED. AID PROJECT		

60948

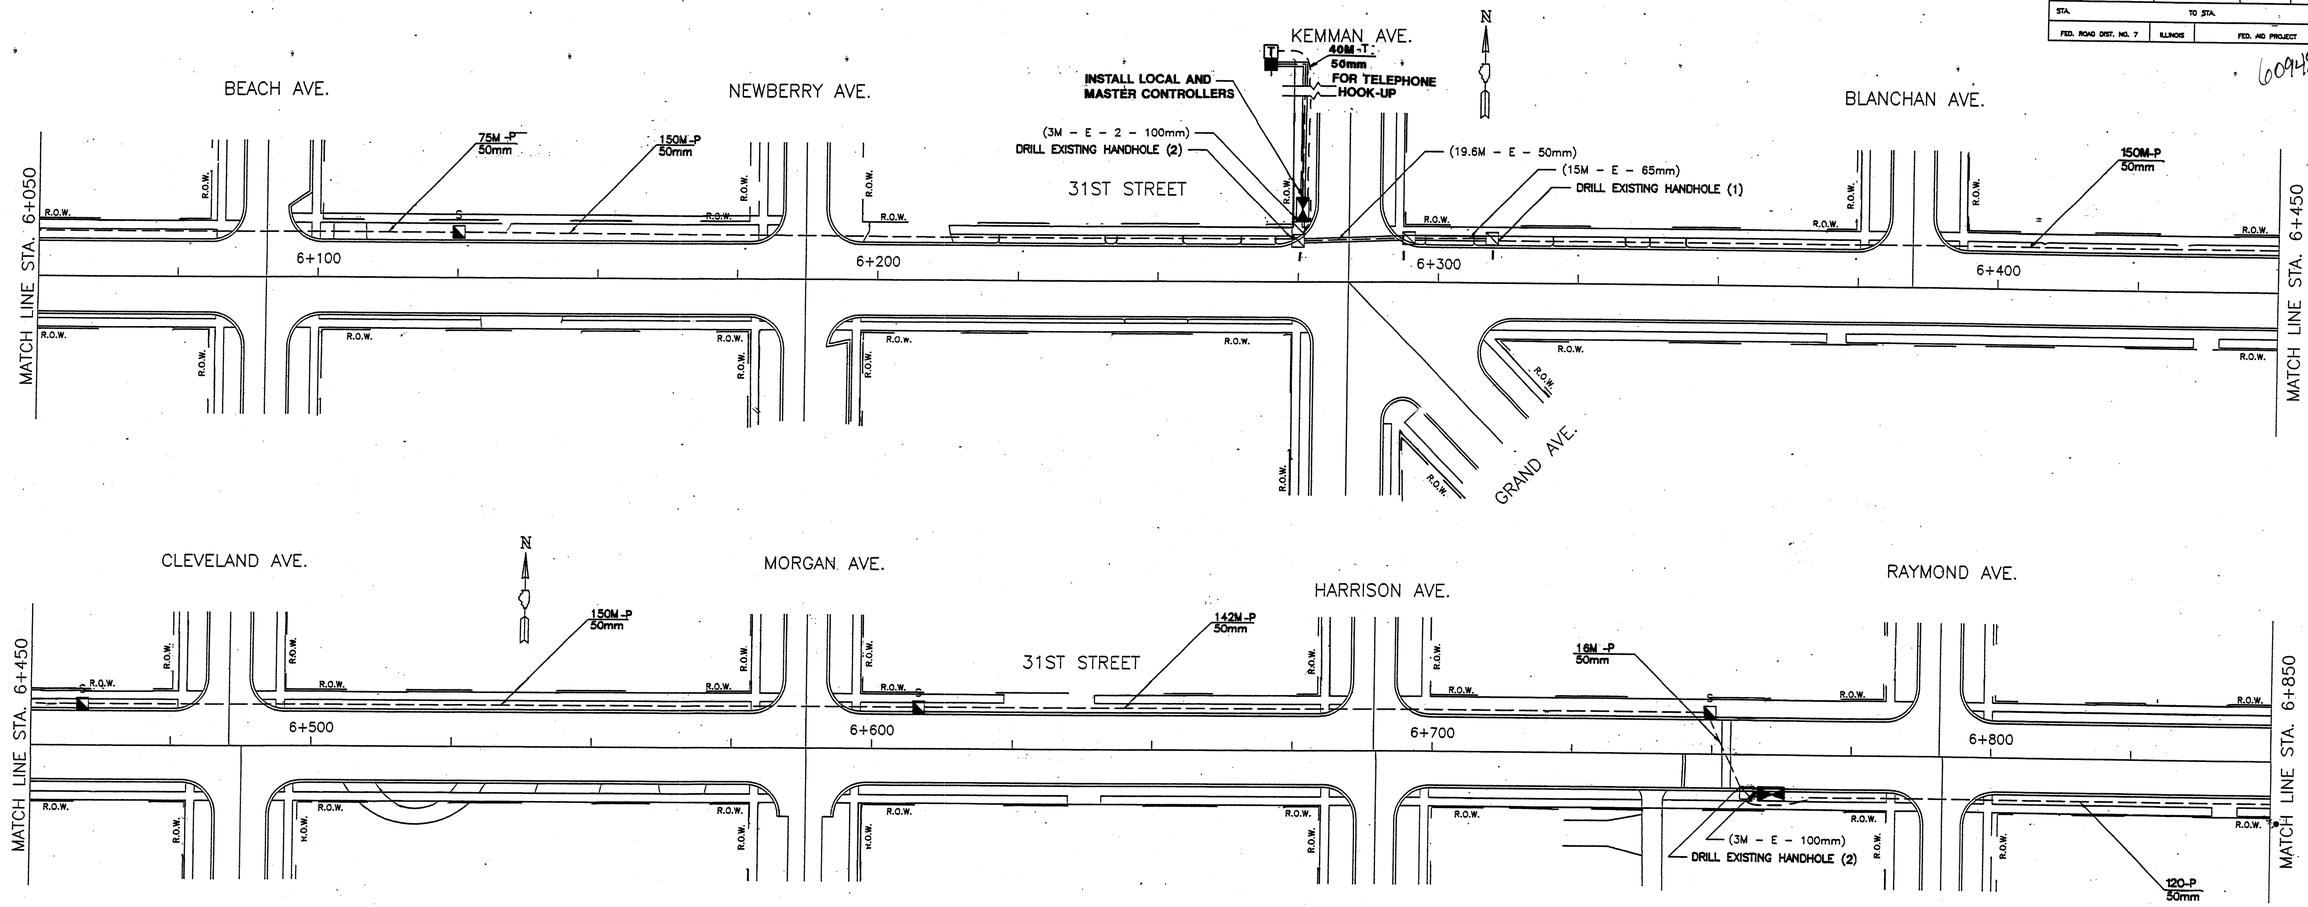

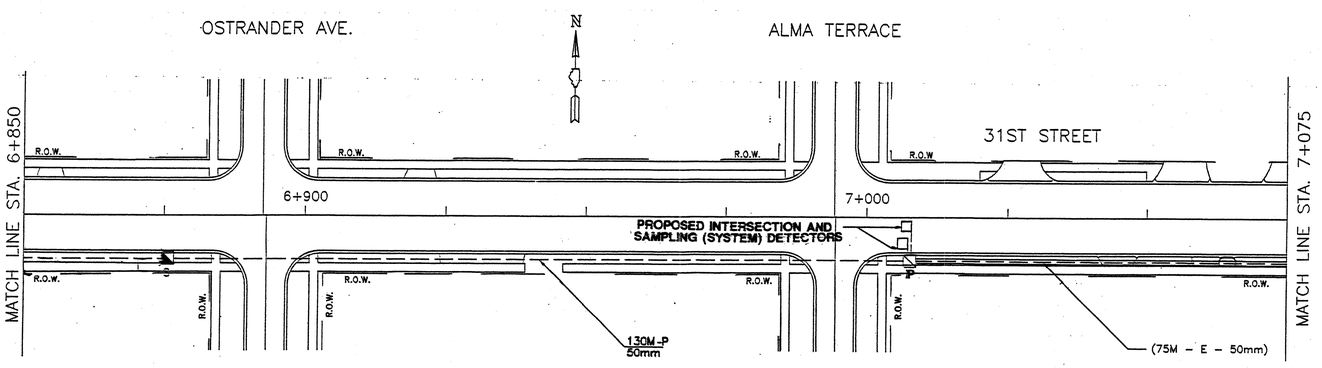

INTERCONNECT PLAN LEGEND

	PROPOSED	EXISTING
CONTROLLER		
HANDHOLE		
DOUBLE HANDHOLE		
G.S. CONDUIT IN TRENCH (T) OR PUSHED (P)		
DETECTOR LOOP		
COMMON TRENCH	CT	
UNIT DUCT	UD	
SYSTEM	S	
INTERSECTION	IP	I
TELEPHONE SERVICE	T	T
HEAVY DUTY HANDHOLE	H	H

REVISIONS	
NAME	DATE

ILLINOIS DEPARTMENT OF TRANSPORTATION

INTERCONNECT PLAN

31ST STREET
WOLF ROAD TO PRAIRIE AVENUE
17TH AVENUE (MAPLE AVENUE)
31ST STREET TO 30TH STREET

SCALE: VERT. HORIZ. 1:500

DATE NOV. 4 2003 SHEET 4 OF 5

DRAWN BY CJS
DESIGNED BY EGT
CHECKED BY JPH

99-77