F.A.P. RTE.	SECTION	COUNTY	TOTAL SHEETS	SHEET NO.
FAU 1467	2000-044TS	COOK	32	31
STA.		TO STA. 609+48		
FED. ROAD DIST. NO. 7	ILLINOIS	FED. AID PROJECT		

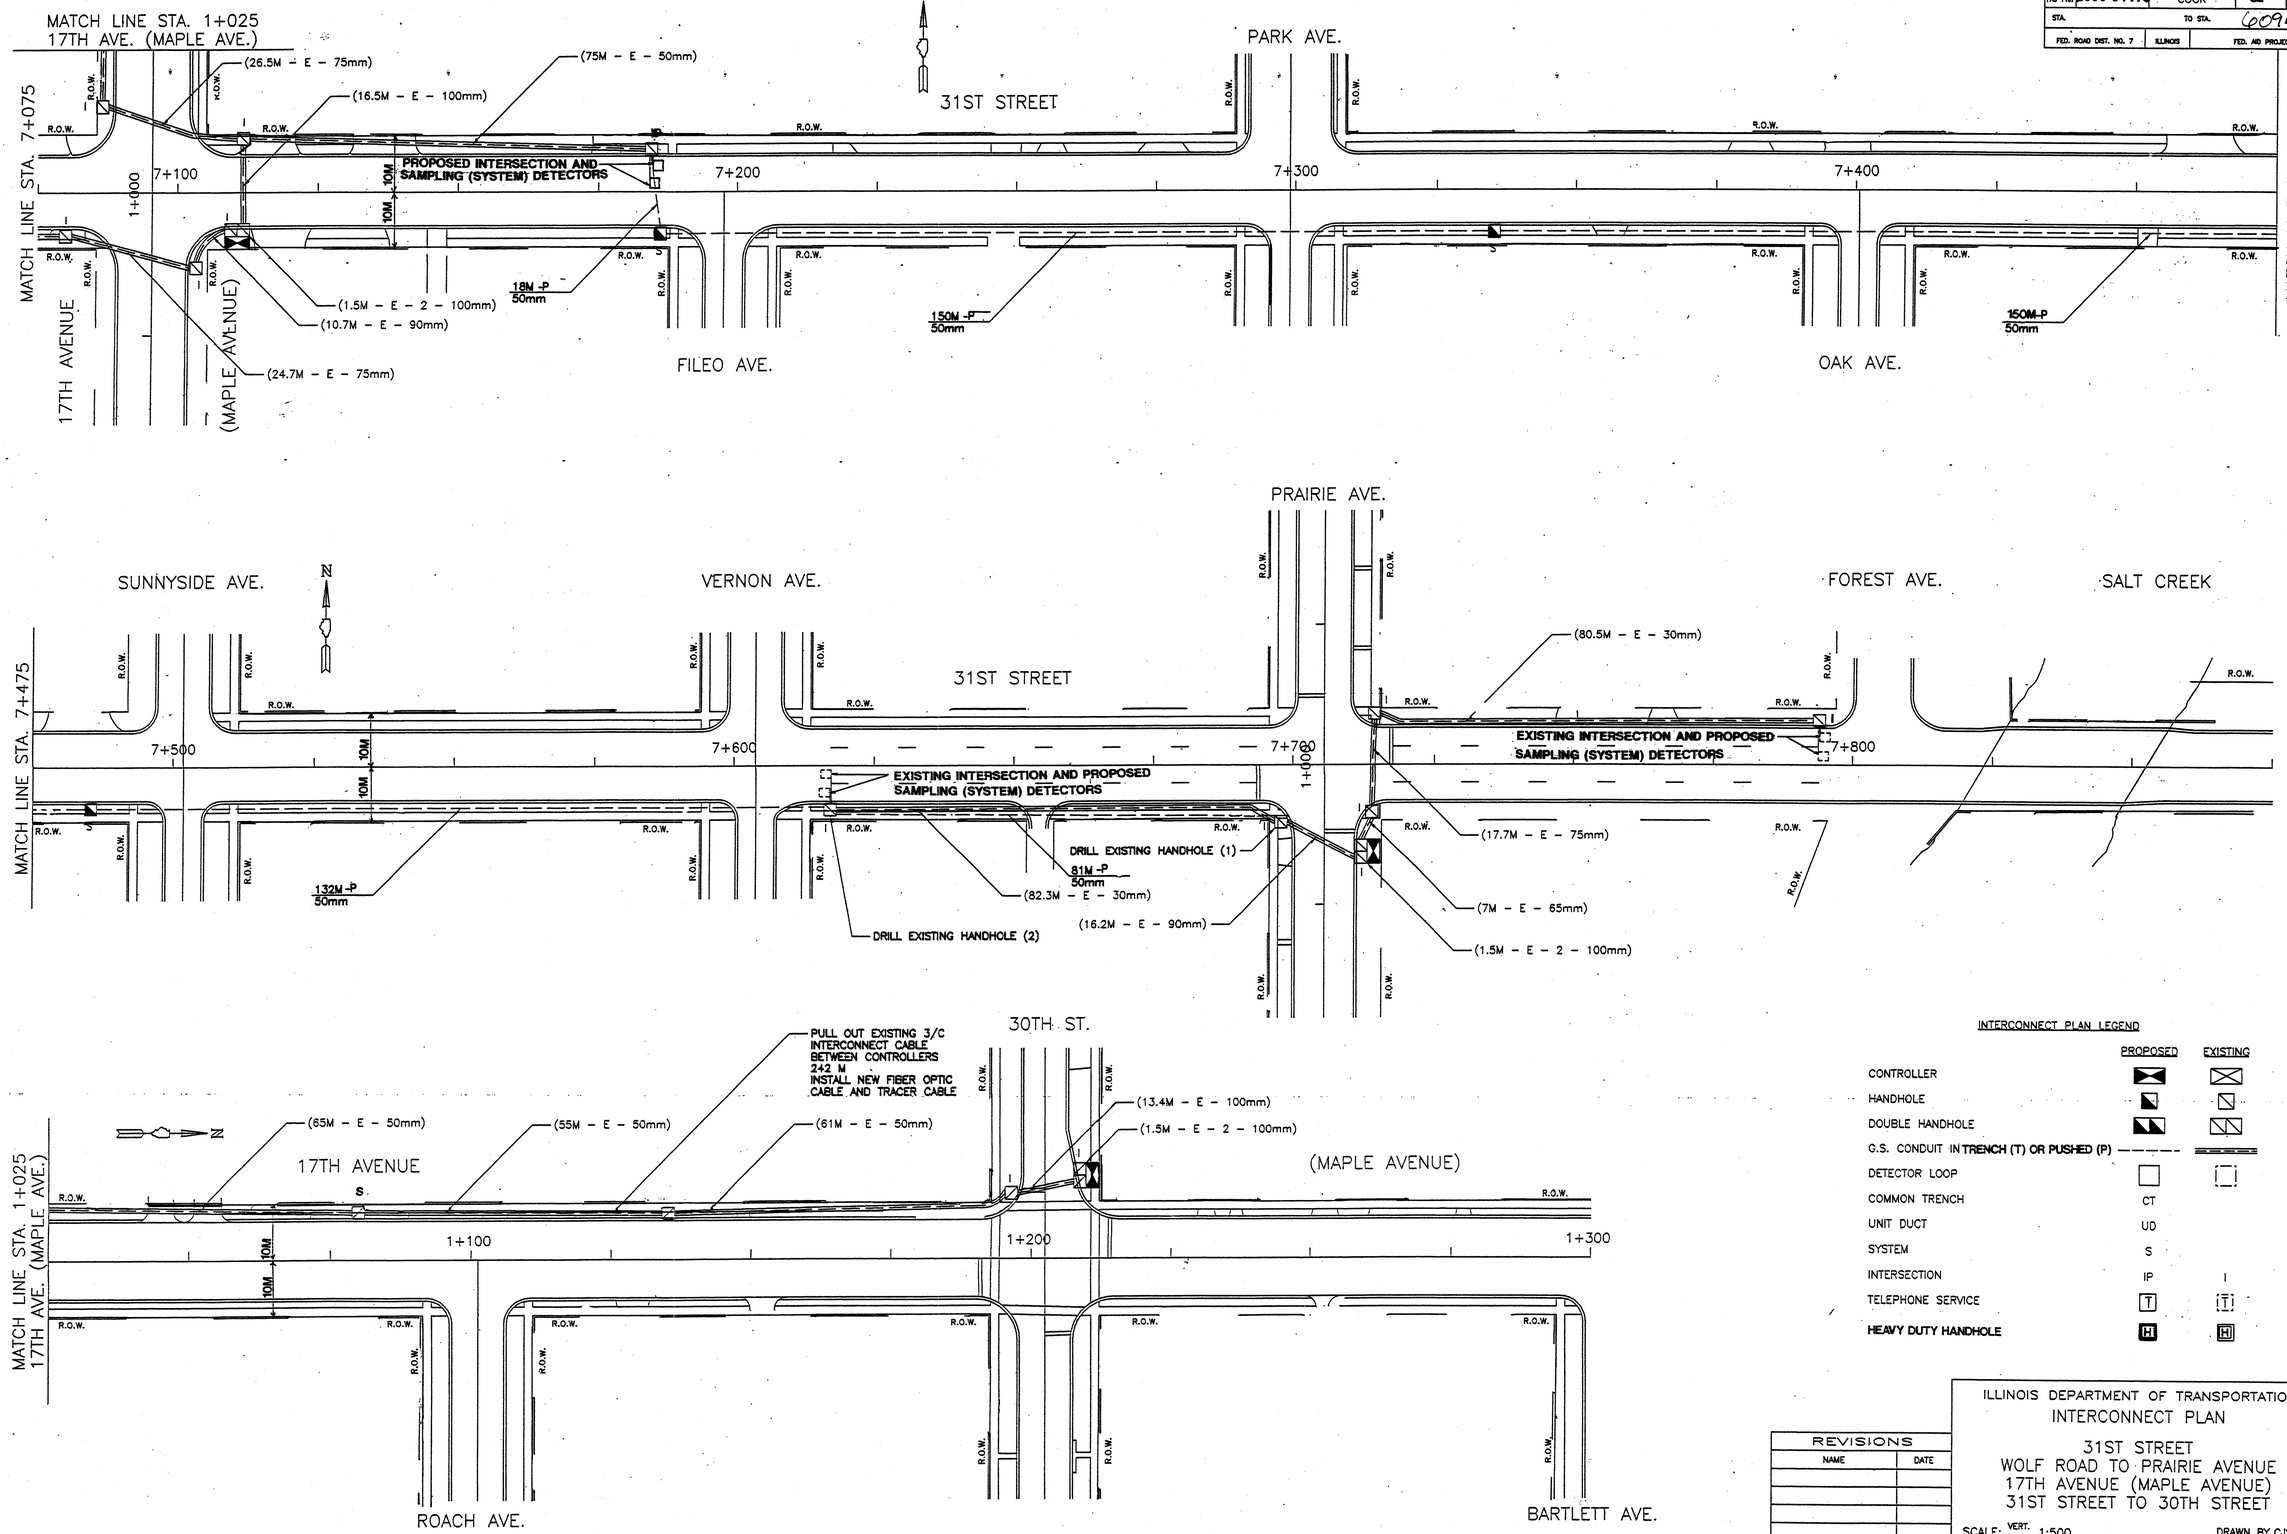

INTERCONNECT PLAN LEGEND

	PROPOSED	EXISTING
CONTROLLER		
HANDHOLE		
DOUBLE HANDHOLE		
G.S. CONDUIT IN TRENCH (T) OR PUSHED (P)		
DETECTOR LOOP		
COMMON TRENCH	CT	
UNIT DUCT	UD	
SYSTEM	S	
INTERSECTION	IP	I
TELEPHONE SERVICE	T	T
HEAVY DUTY HANDHOLE	H	H

REVISIONS	
NAME	DATE

ILLINOIS DEPARTMENT OF TRANSPORTATION
INTERCONNECT PLAN

31ST STREET
WOLF ROAD TO PRAIRIE AVENUE
17TH AVENUE (MAPLE AVENUE)
31ST STREET TO 30TH STREET

SCALE: VERT. HORIZ. 1:500
DATE NOV. 4 2003
SHEET 5 OF 5
DRAWN BY CJS
DESIGNED BY ECT
CHECKED BY JPH

99-77