91290

F.A. RTE.	SECTION	COUNTY	TOTAL SHEETS	SHEET NO.
TR14	99-11117-00-BR	SHELBY	13	8
STA.		TO STA.		
FED. ROAD DIST. NO.	ILLINOIS	FED. AID PROJECT		

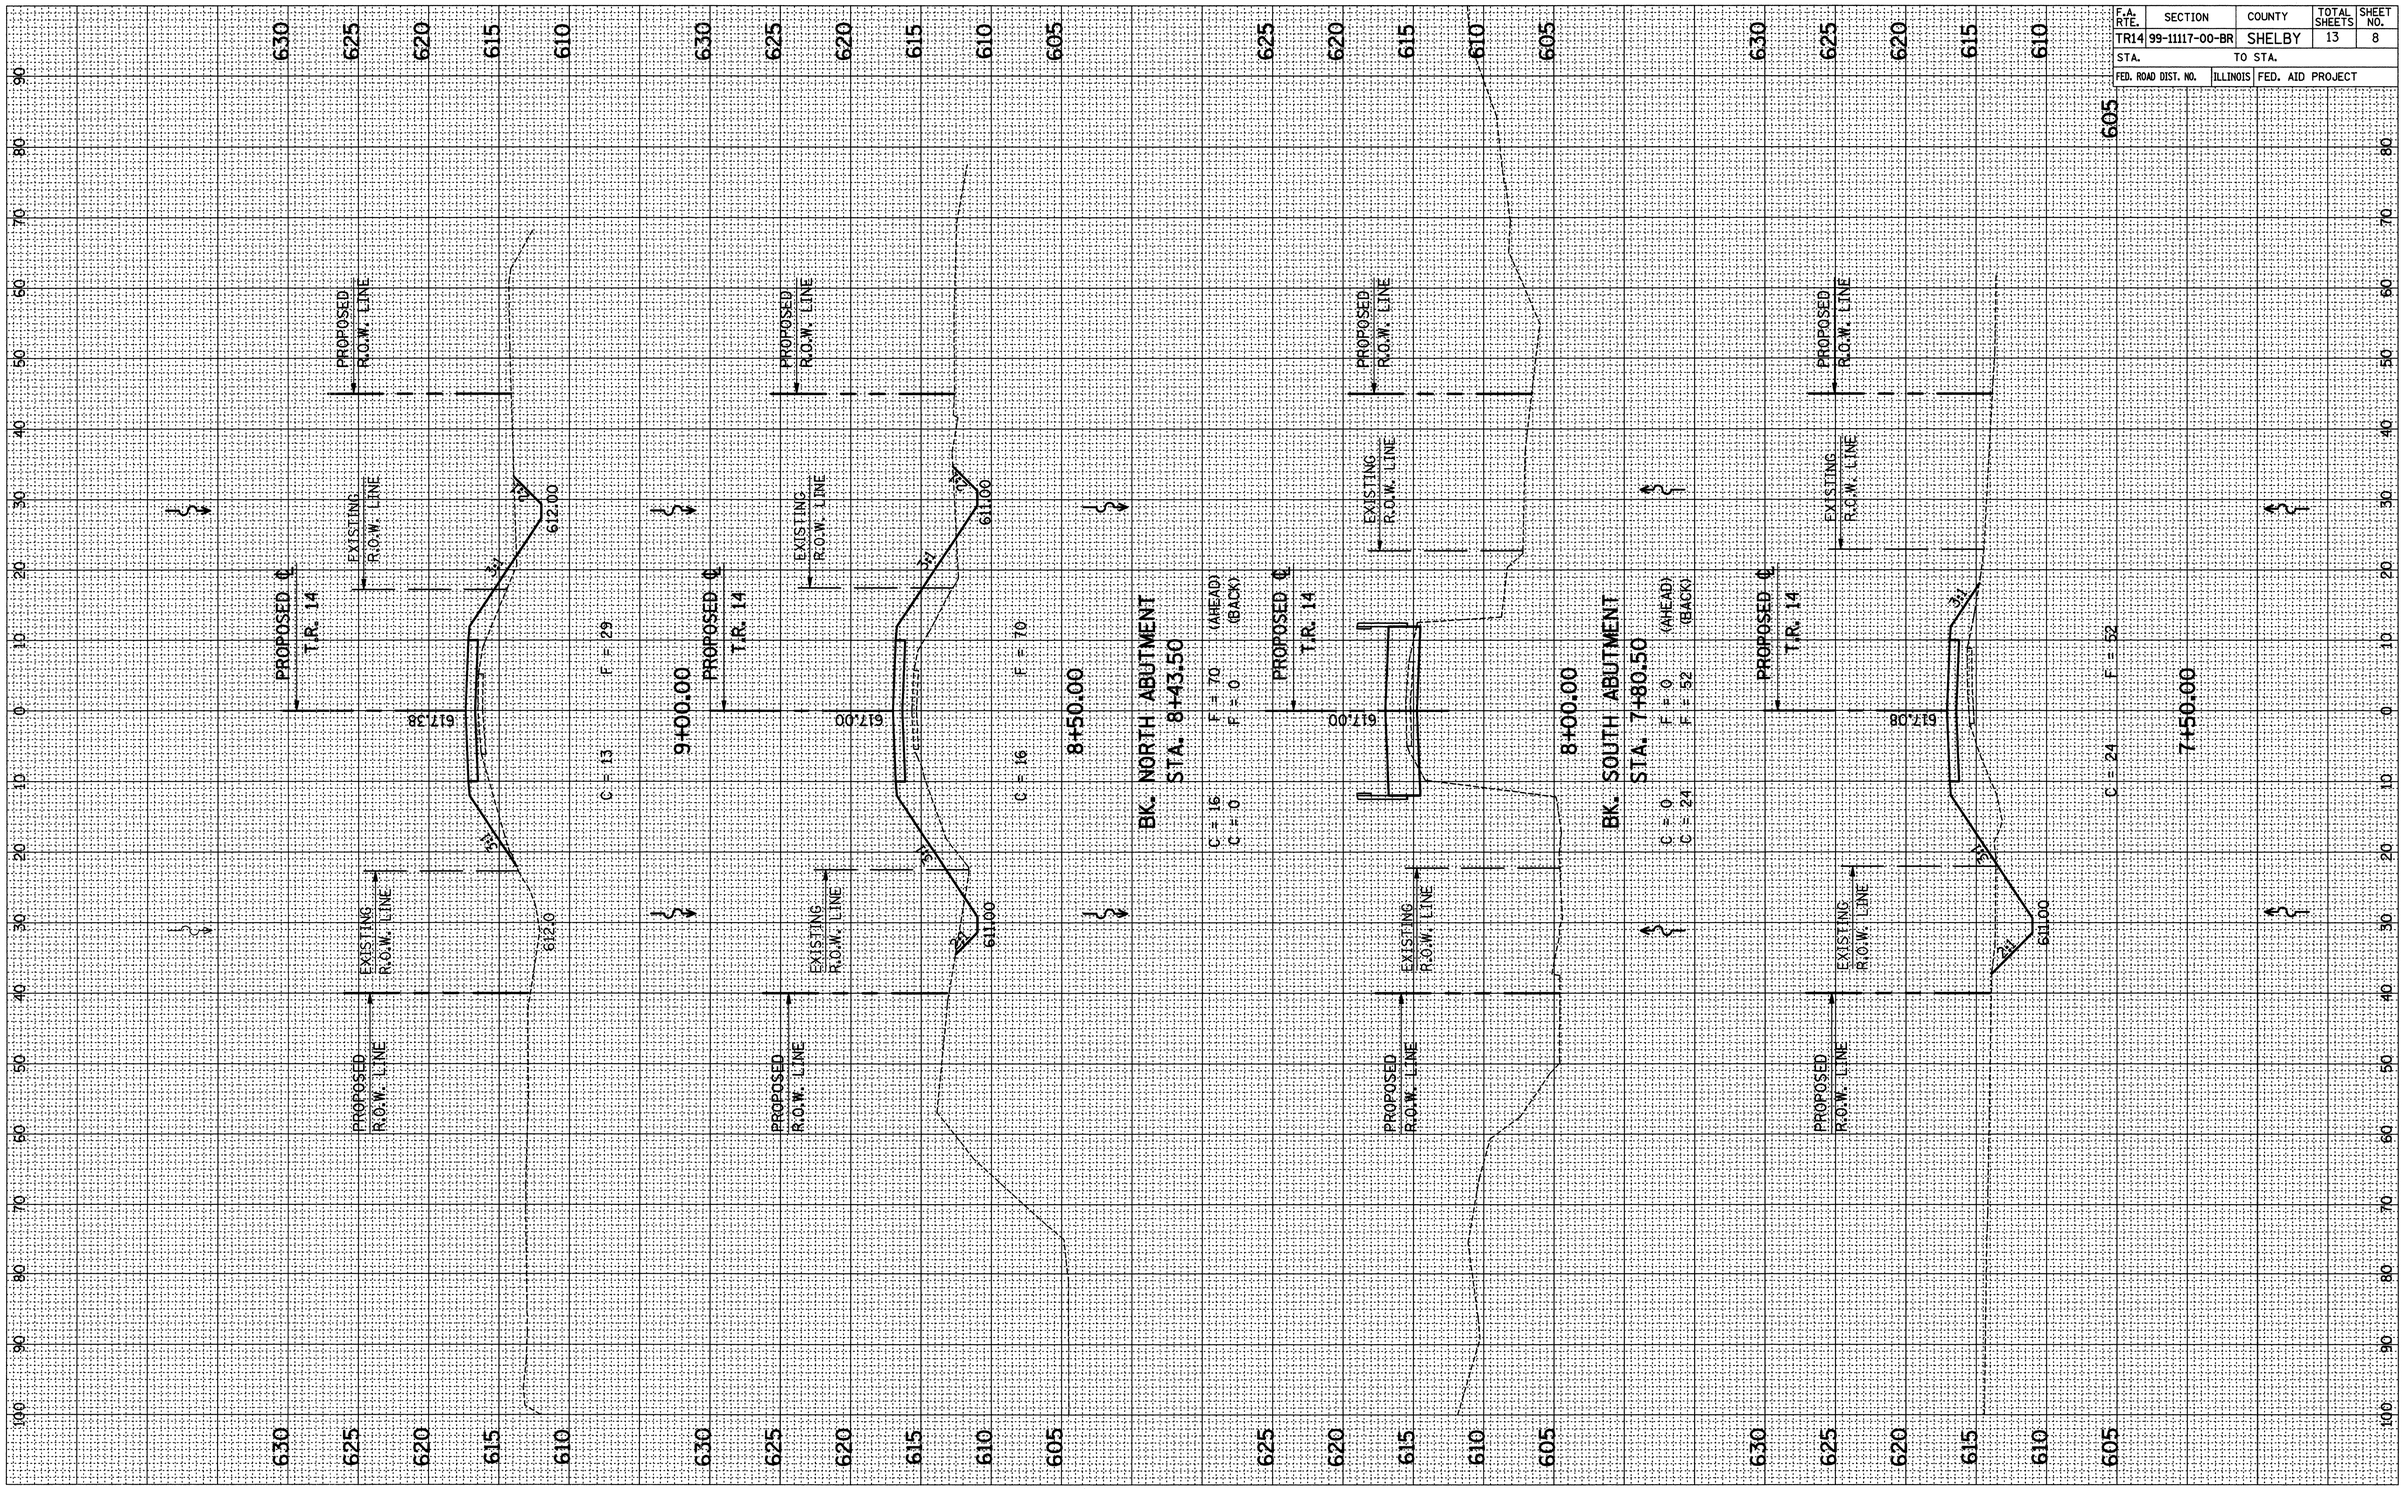

FINAL SURVEY			
NOTE BOOK	SURVEYED		
	PLOTTED		
	TEMPLATE		
	AREAS		
NO.	AREAS CHECKED		

ORIGINAL SURVEY			
NOTE BOOK	SURVEYED		
	PLOTTED		
	TEMPLATE		
	AREAS		
NO.	AREAS CHECKED		

CROSS SECTIONS - STA. 7+50.00 TO STA. 9+00.00