F.A. RTE.	SECTION	COUNTY	TOTAL SHEETS	SHEET NO.
TR14	99-11117-00-BR	SHELBY	13	9
STA.		TO STA.		
FED. ROAD DIST. NO.	ILLINOIS	FED. AID PROJECT		

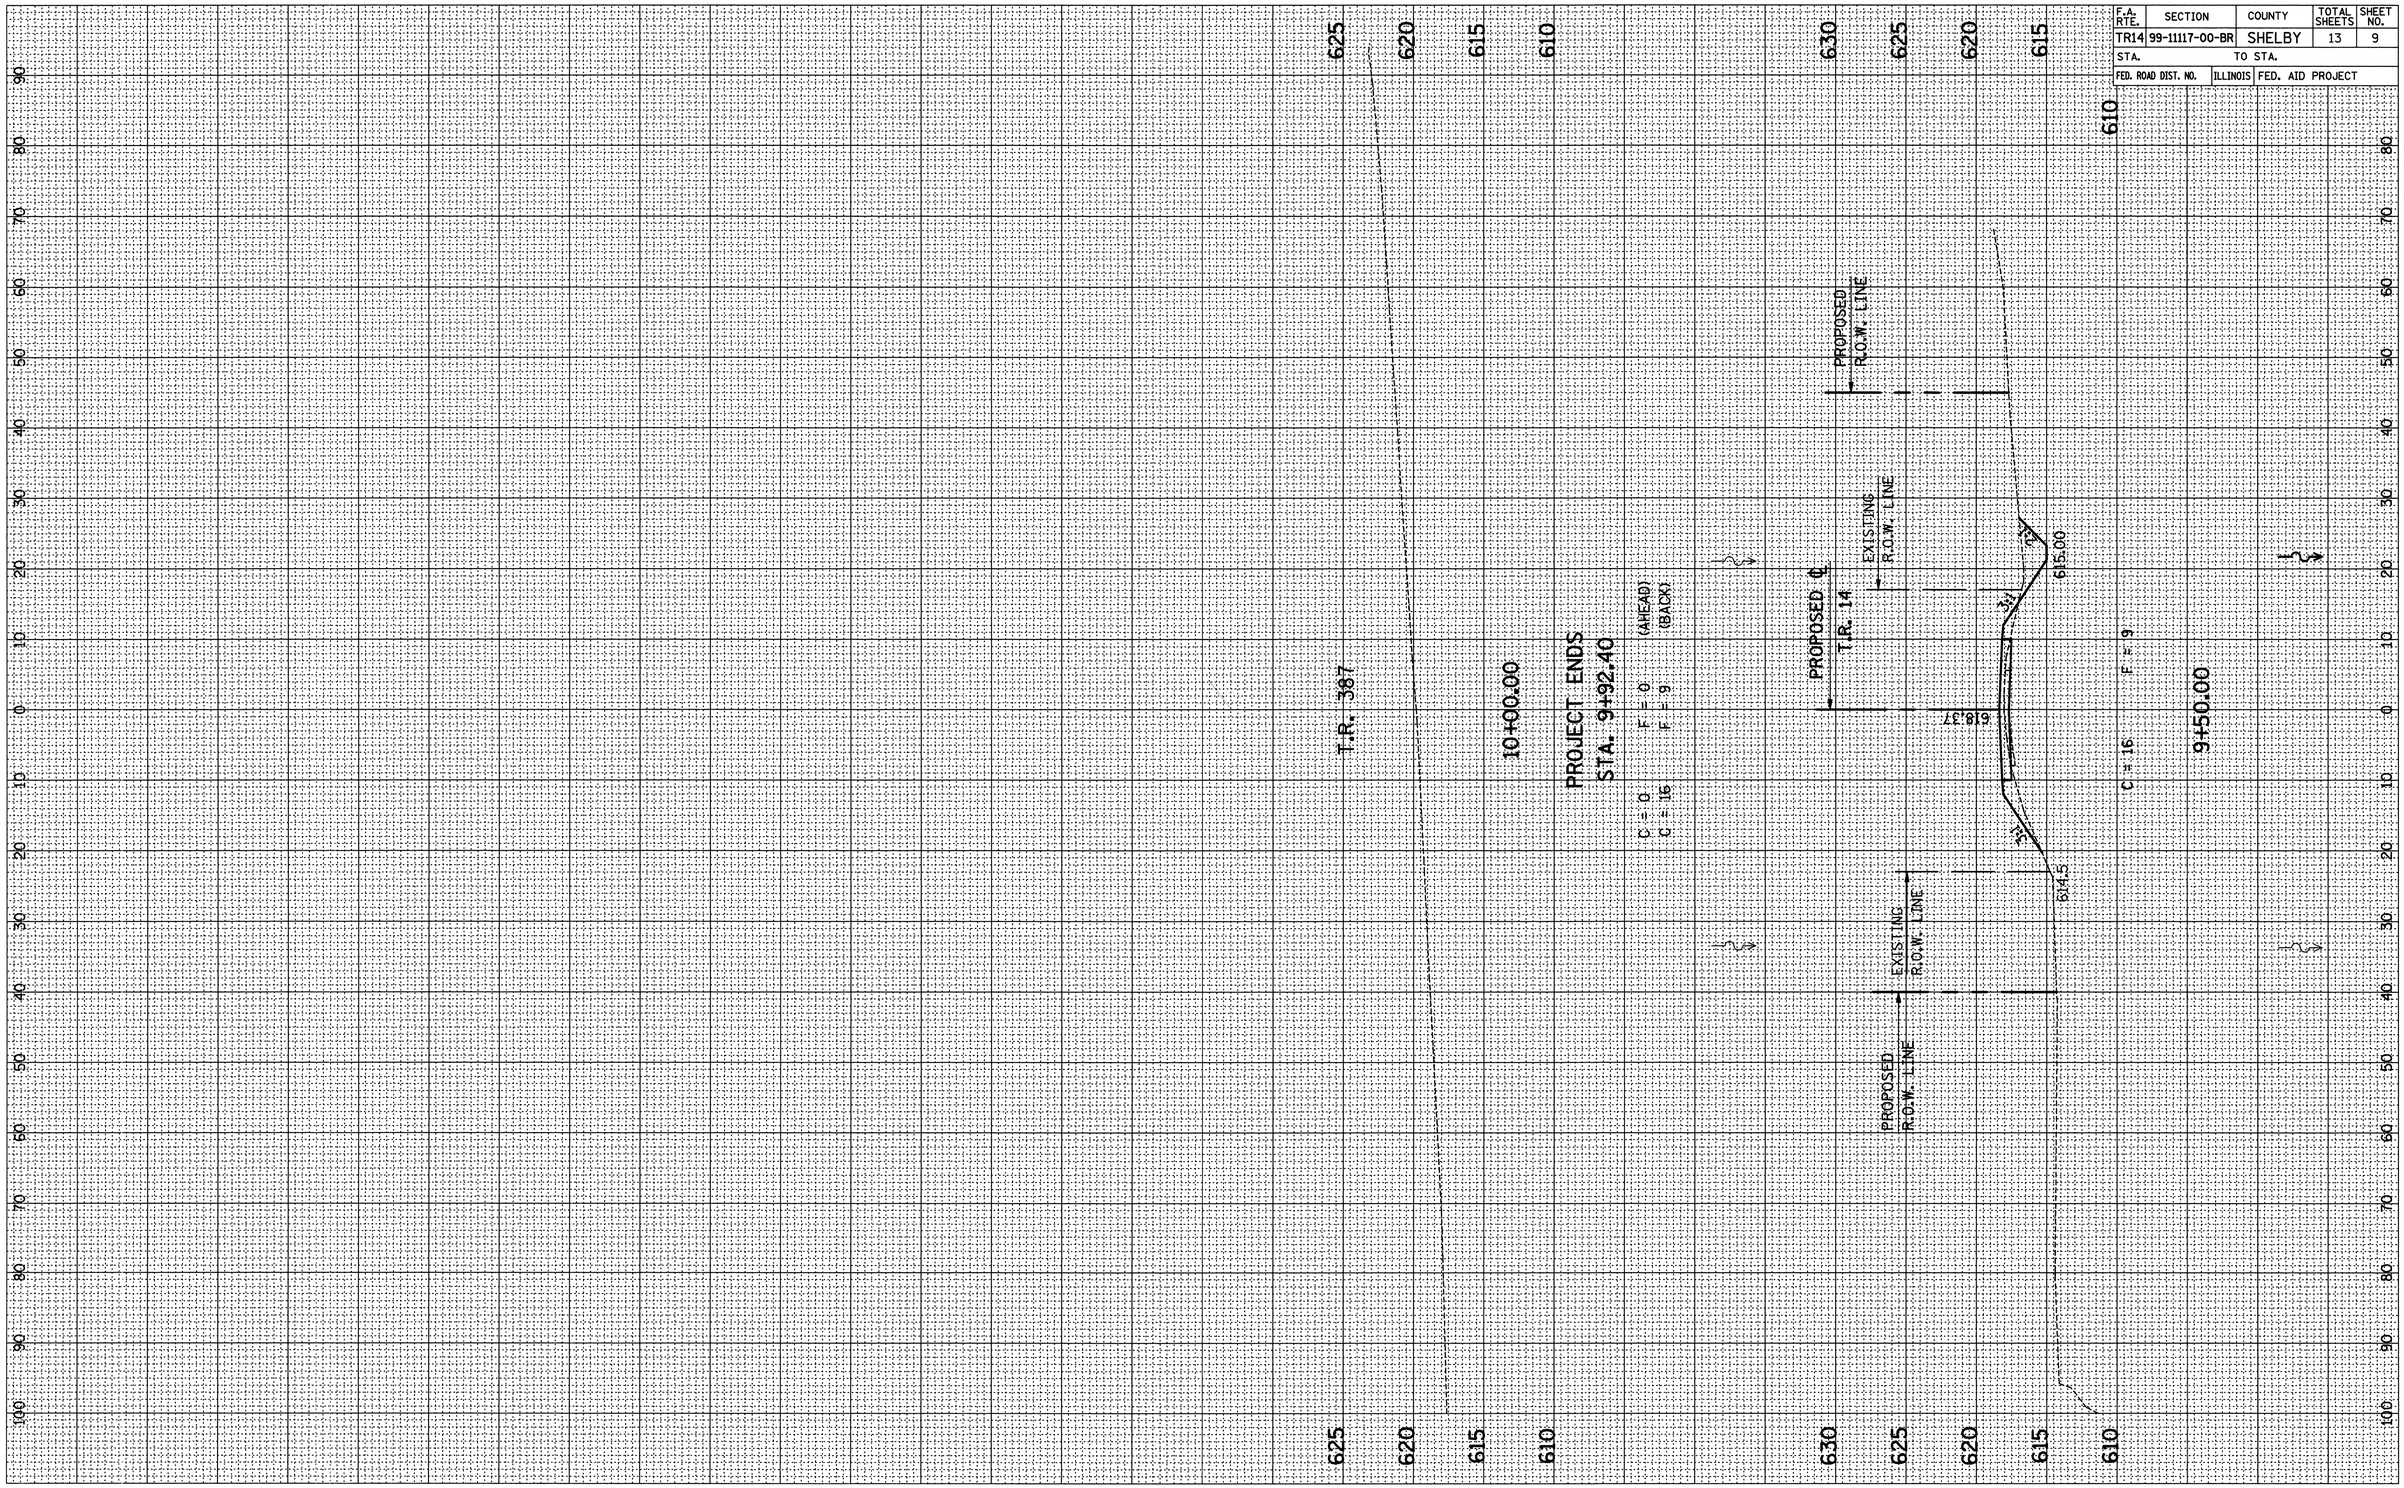

FINAL SURVEY	
NOTE BOOK	SURVEYED
	PLOTTED
	TEMPLATE
	AREAS
NO.	AREAS CHECKED

ORIGINAL SURVEY	
NOTE BOOK	SURVEYED
	PLOTTED
	TEMPLATE
	AREAS
NO.	AREAS CHECKED

CROSS SECTIONS - STA. 9+50.00 TO STA. 9+92.40