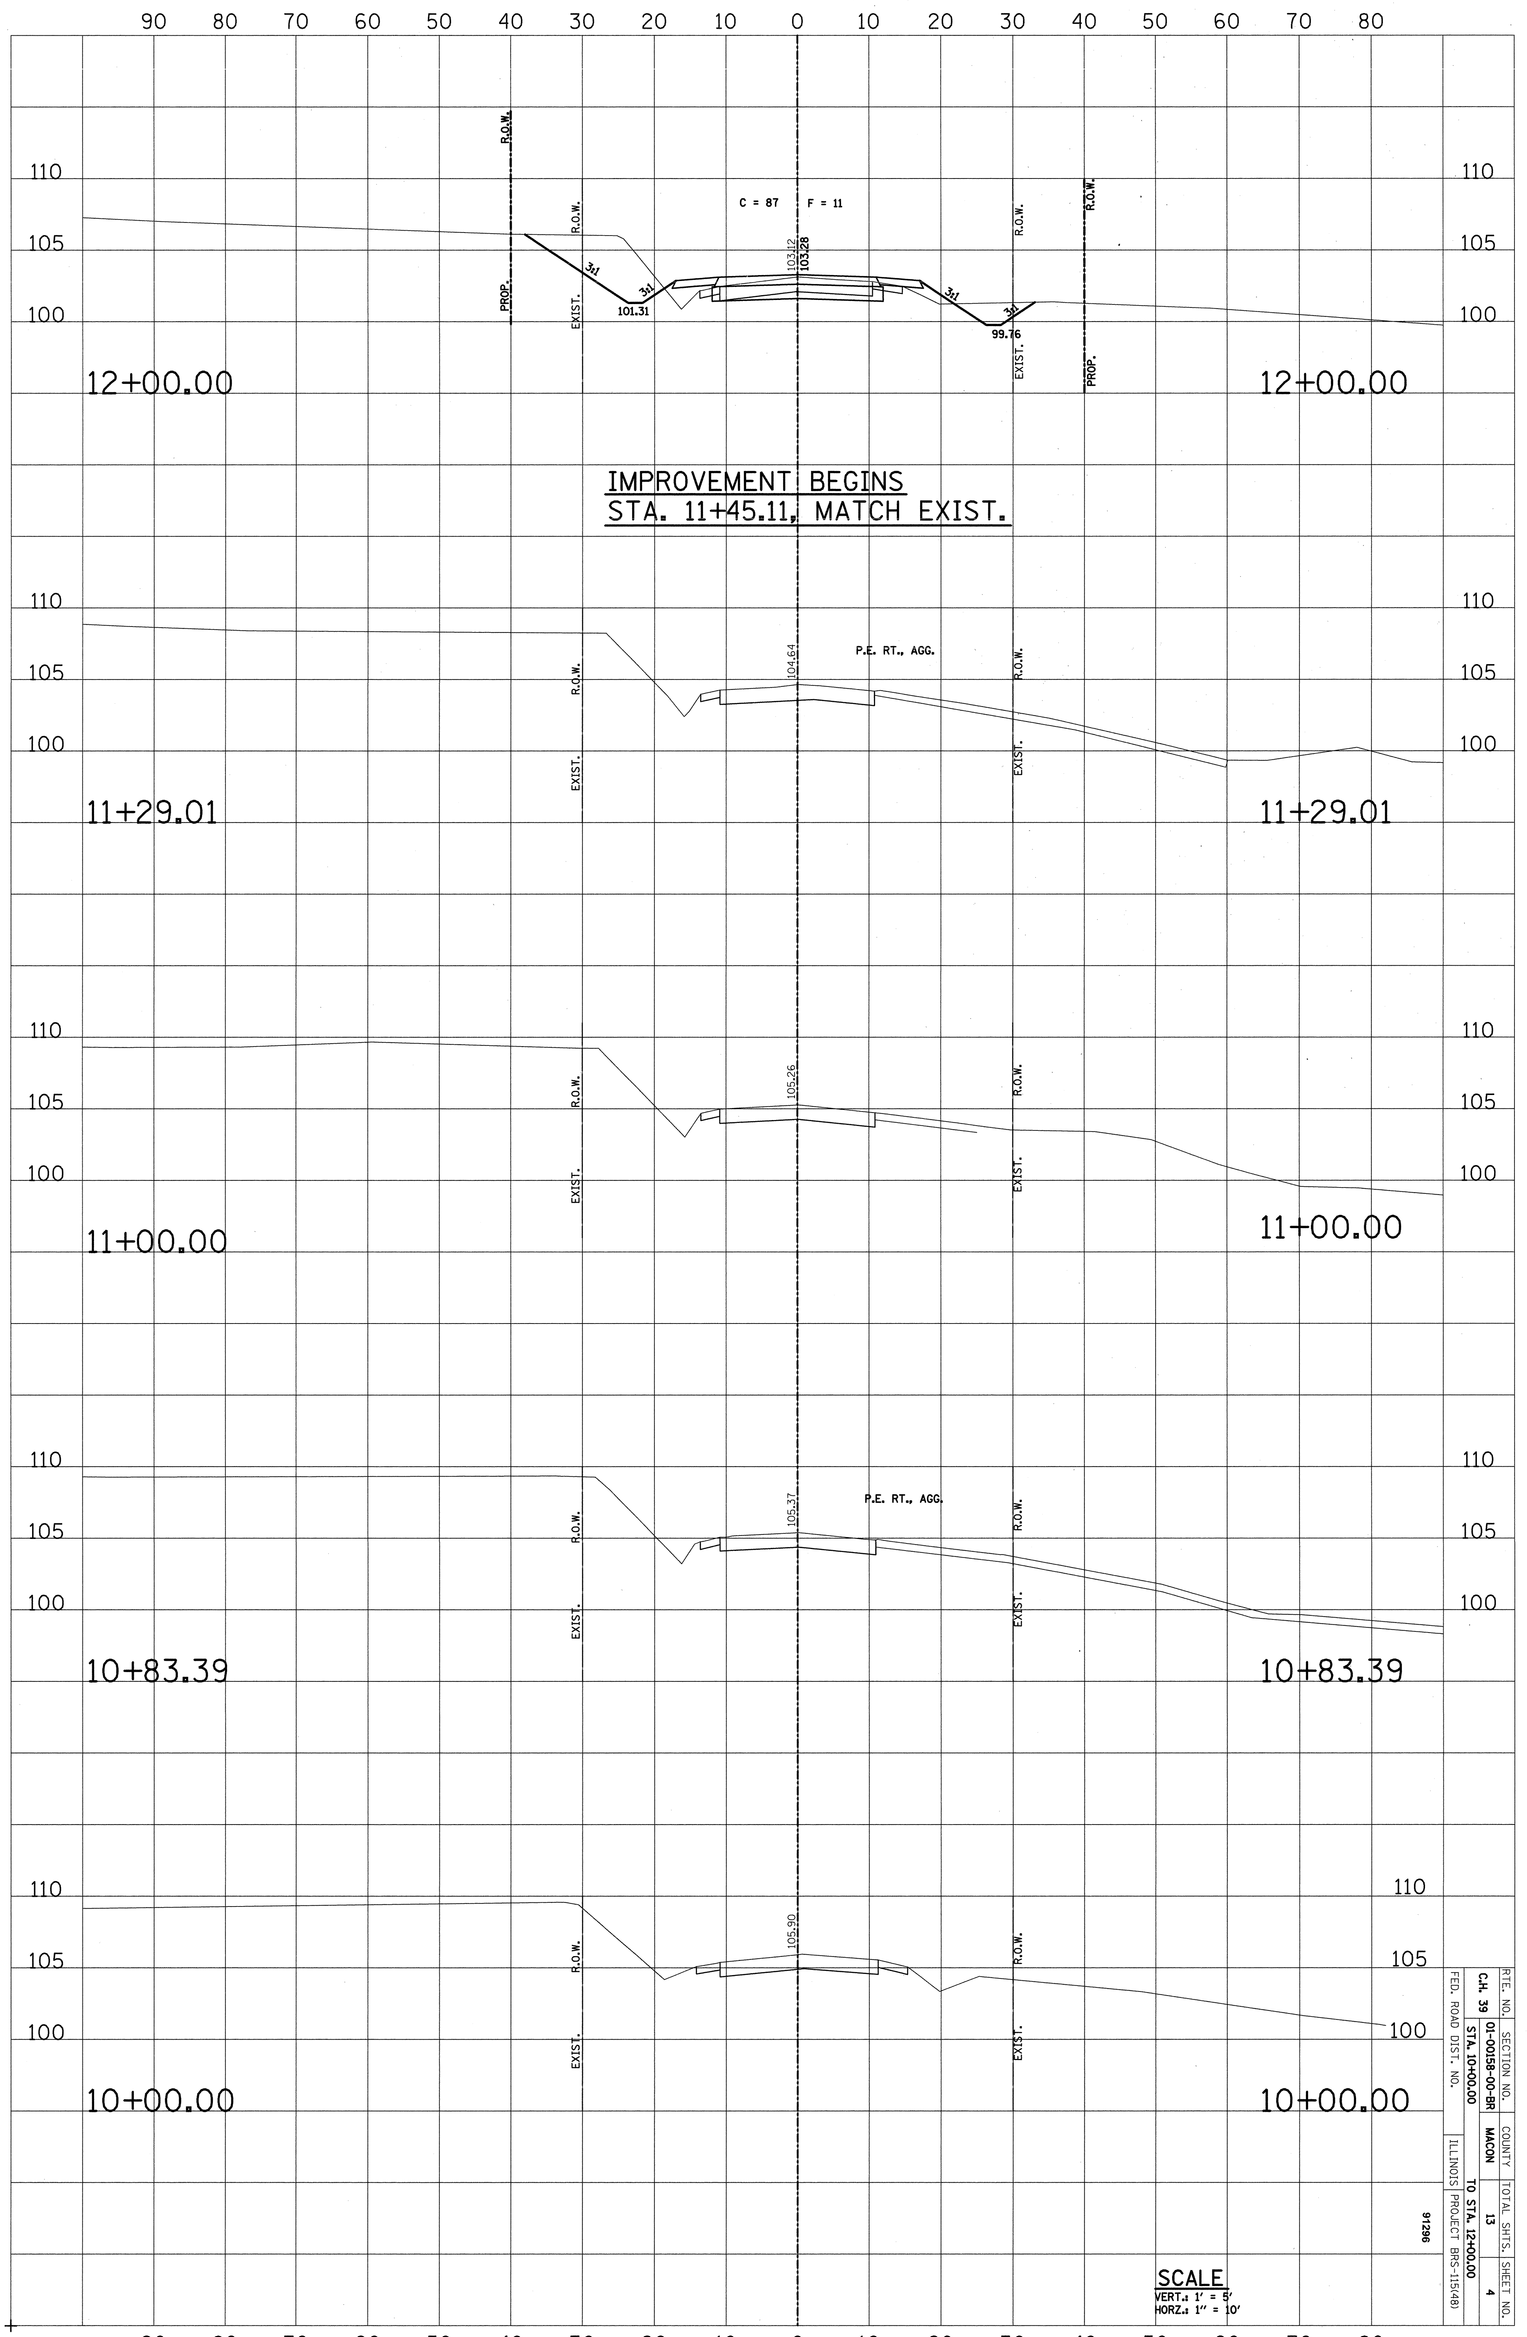

RTE. NO.	SECTION NO.	COUNTY	TOTAL SHTS.	SHEET NO.
CH. 39	01-00158-00-BR	MACON	13	4
FED. ROAD DIST. NO.	STA. 10+00.00	TO STA. 12+00.00		
ILLINOIS	PROJECT BRS-115(48)			