ROUTE NO.	SECTION	COUNTY	TOTAL SHEETS	SHEET NO.
T.R. 1	01-15124-00-BR 00-01100-00-BR	SHELBY/ EFFINGHAM	12	3
FED. ROAD DIST. NO. 7		ILLINOIS	PROJECT	

PRAIRIE/BANNER ROAD DISTRICT

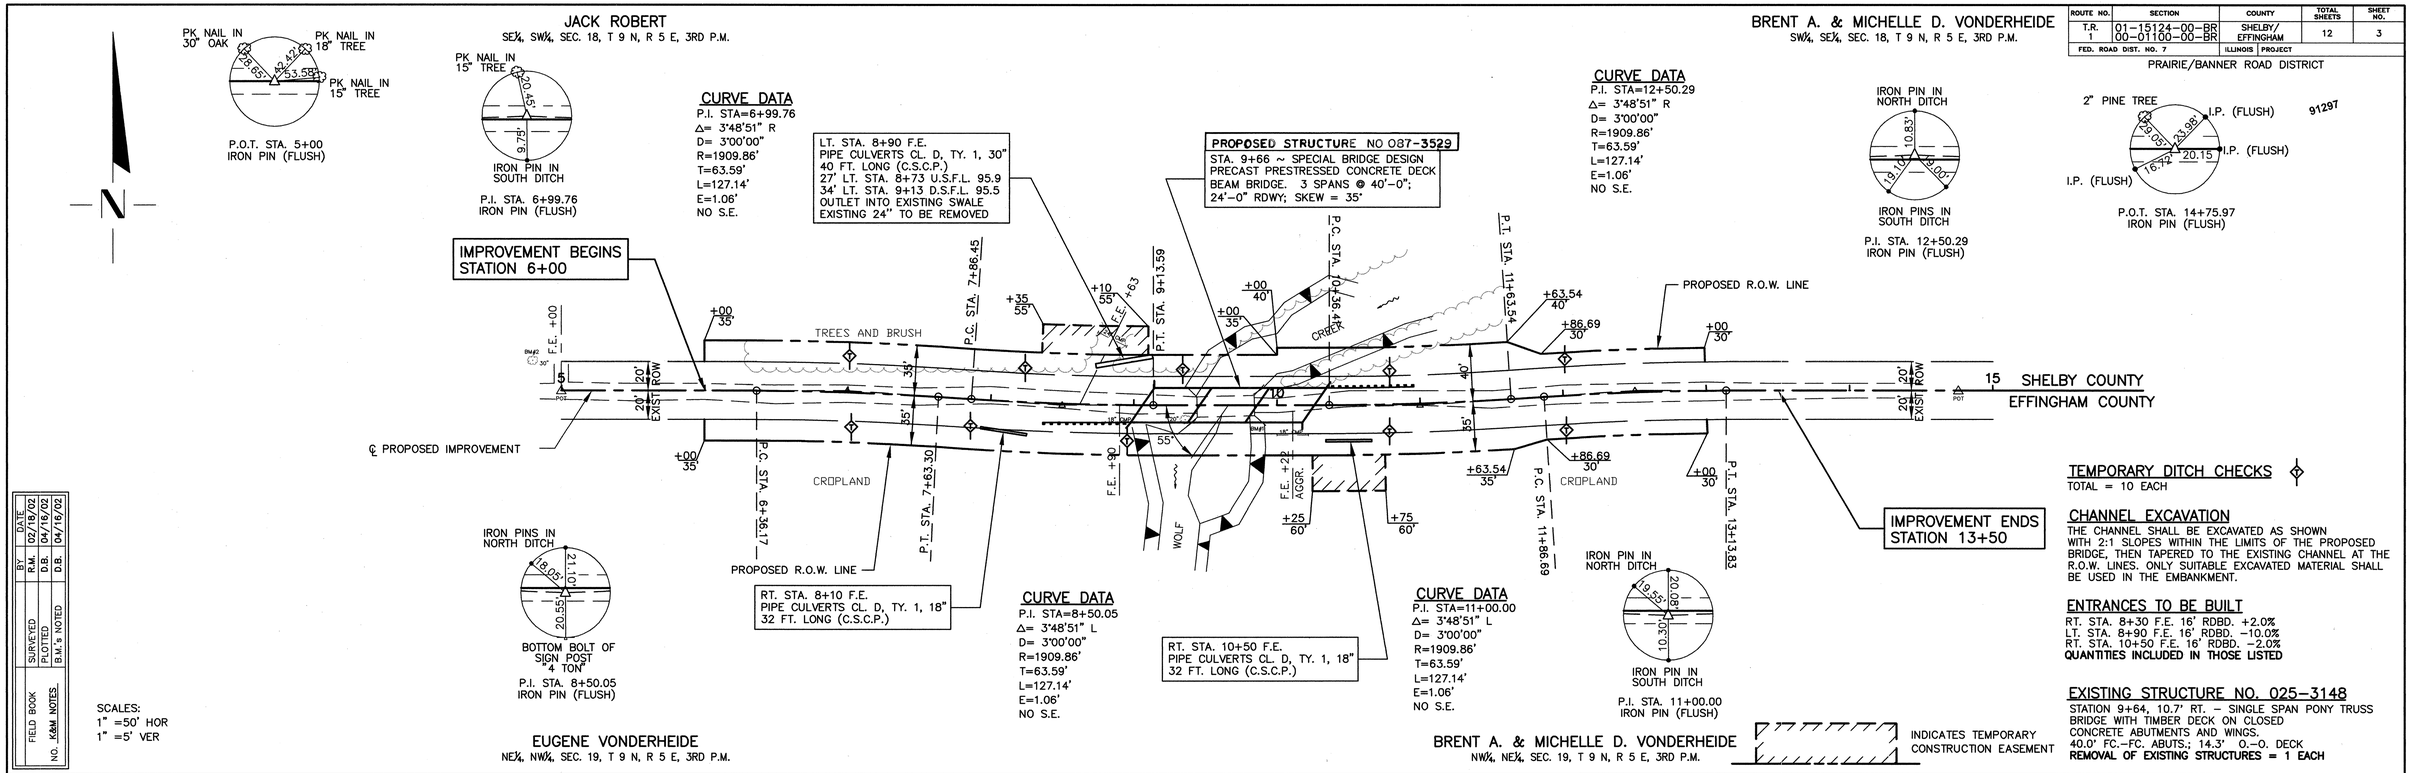

TEMPORARY DITCH CHECKS
TOTAL = 10 EACH

CHANNEL EXCAVATION
THE CHANNEL SHALL BE EXCAVATED AS SHOWN WITH 2:1 SLOPES WITHIN THE LIMITS OF THE PROPOSED BRIDGE, THEN TAPERED TO THE EXISTING CHANNEL AT THE R.O.W. LINES. ONLY SUITABLE EXCAVATED MATERIAL SHALL BE USED IN THE EMBANKMENT.

ENTRANCES TO BE BUILT
RT. STA. 8+30 F.E. 16' RDBD. +2.0%
LT. STA. 8+90 F.E. 16' RDBD. -10.0%
RT. STA. 10+50 F.E. 16' RDBD. -2.0%
QUANTITIES INCLUDED IN THOSE LISTED

EXISTING STRUCTURE NO. 025-3148
STATION 9+64, 10.7' RT. - SINGLE SPAN PONY TRUSS BRIDGE WITH TIMBER DECK ON CLOSED CONCRETE ABUTMENTS AND WINGS.
40.0' FC.-FC. ABUTS.; 14.3' O.-O. DECK
REMOVAL OF EXISTING STRUCTURES = 1 EACH